PLOT DATE = 11/15/2007
FILE NAME = c:\projects\d113703\xs_us20_sh.dgn
PLOT SCALE = 10.0000 ' / IN.
USER NAME = abebawa

ORIGINAL SURVEY		BY	DATE
NOTE BOOK	SURVEYED		
	PLOTTED		
	TEMPLATE		
NO.	AREAS		
	AREAS CHECKED		

FINAL SURVEY		BY	DATE
NOTE BOOK	SURVEYED		
	PLOTTED		
	TEMPLATE		
NO.	AREAS		
	AREAS CHECKED		

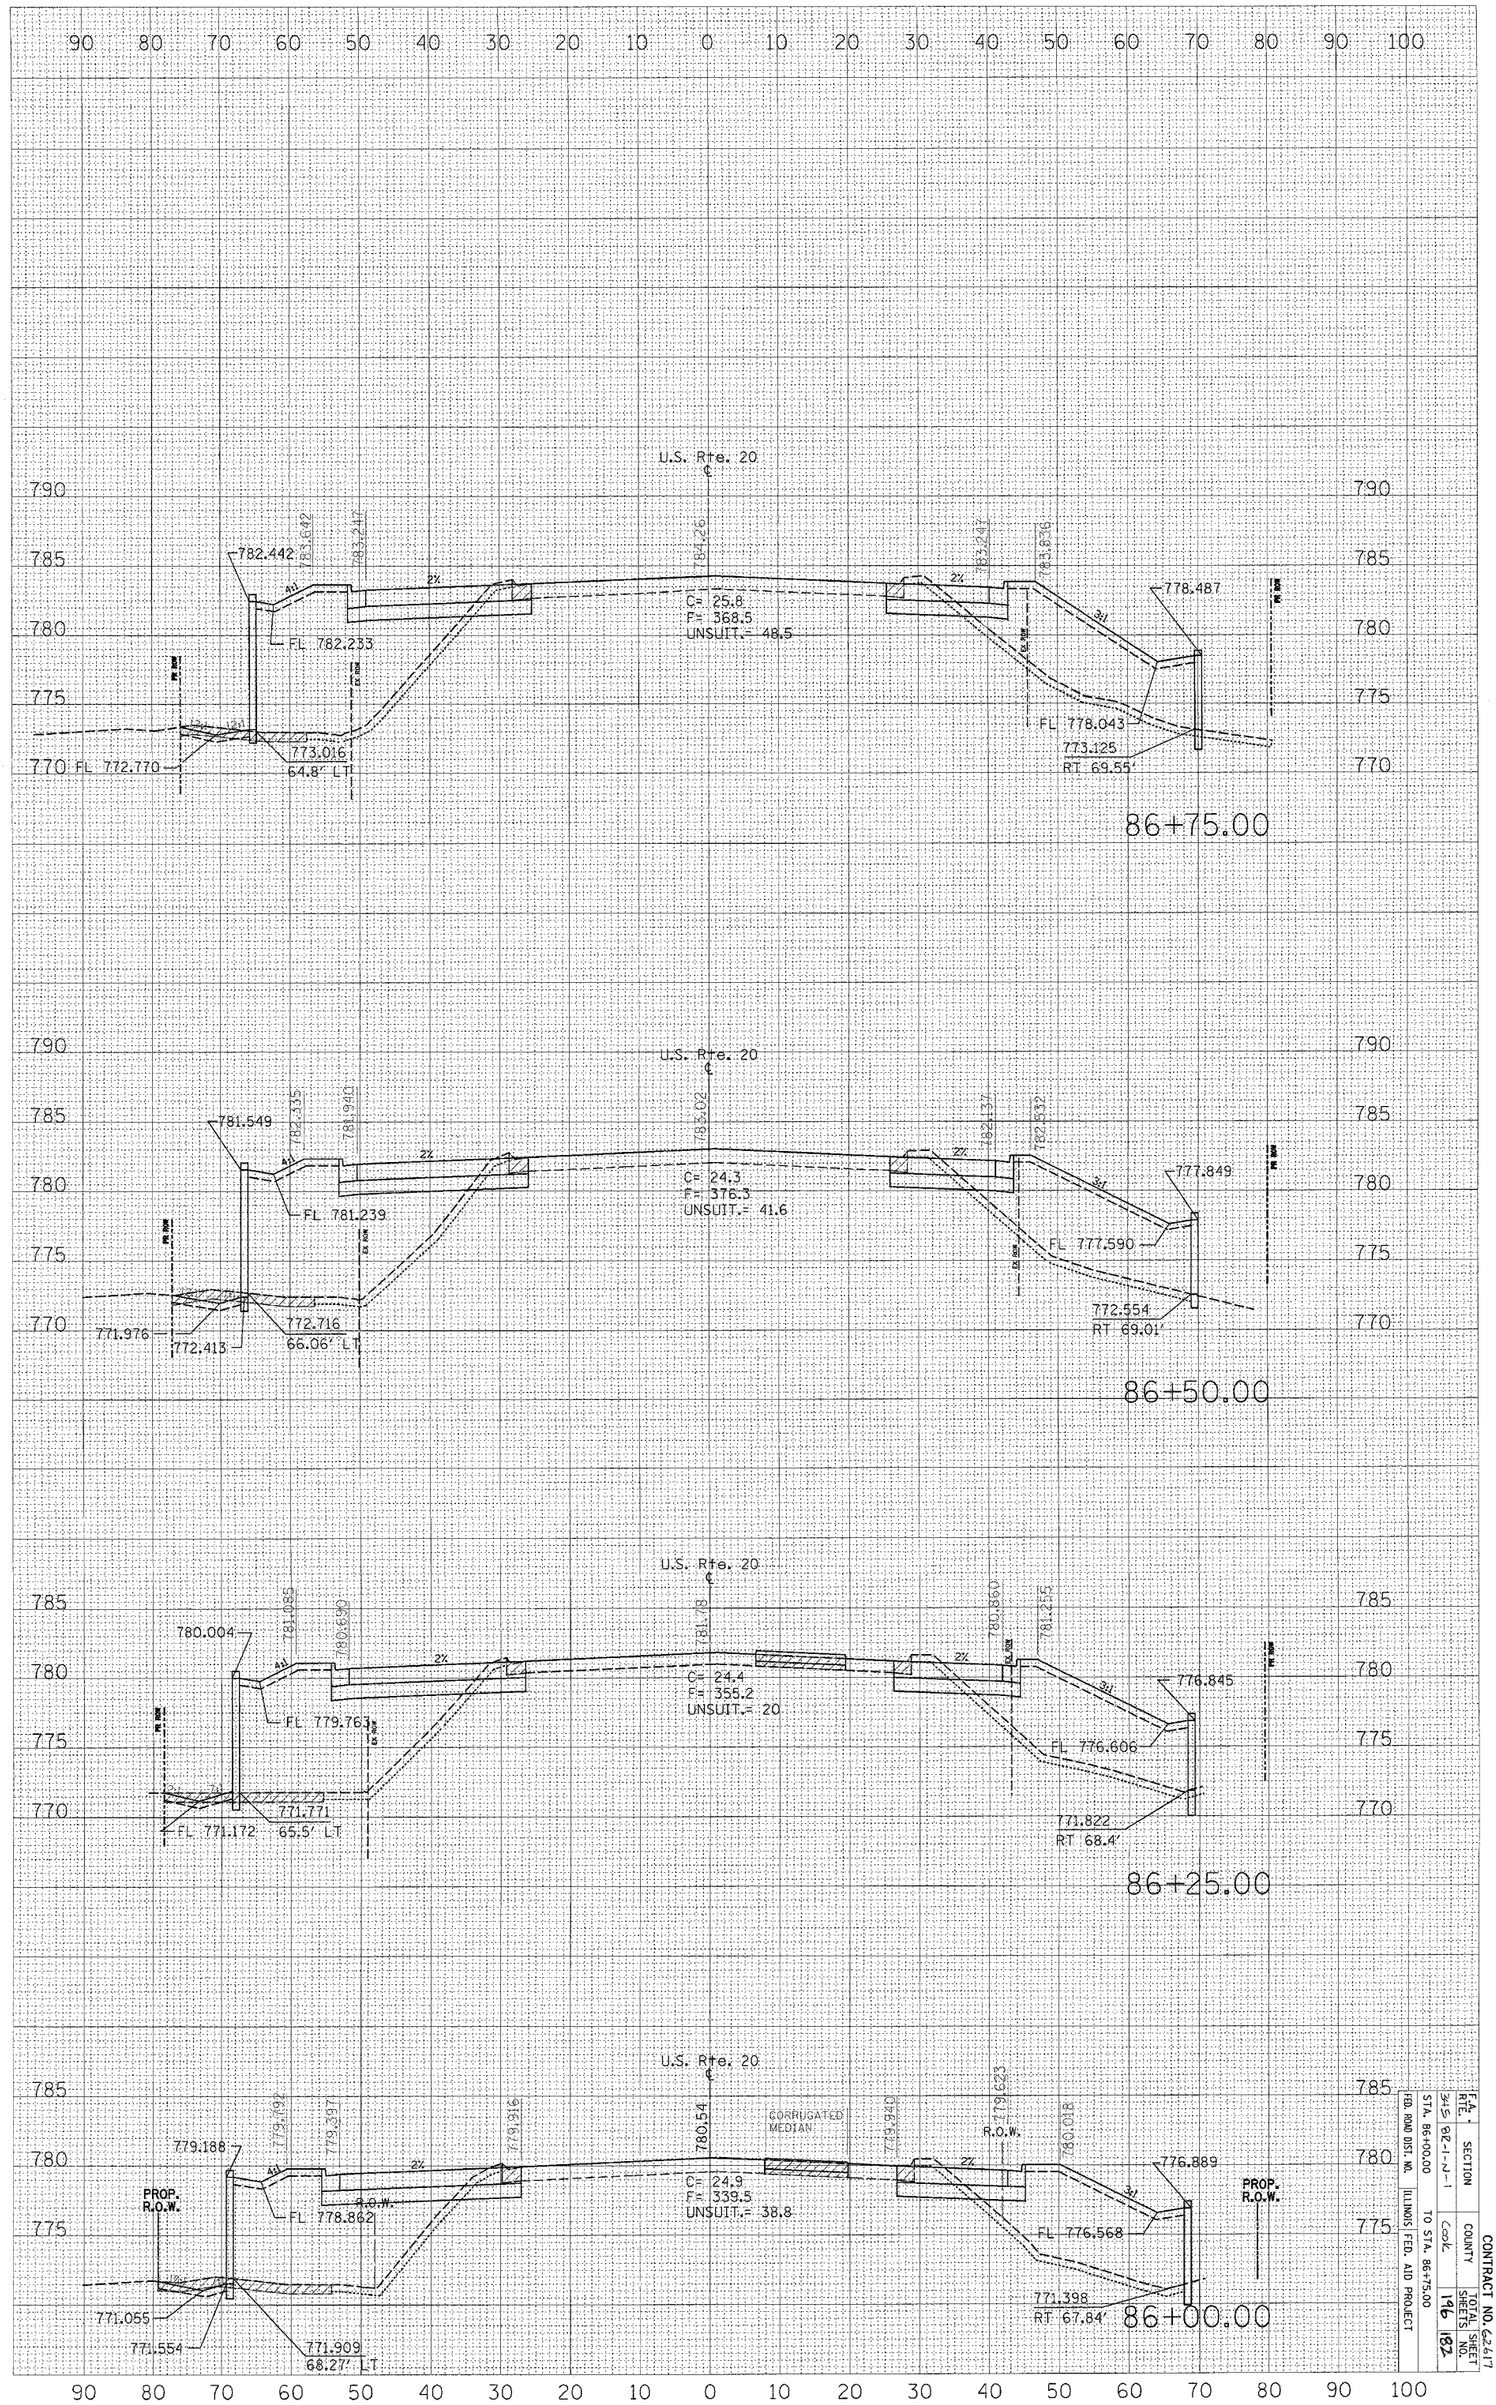

F.A. RTE.	SECTION	CONTRACT NO. 62617
345	82-1-NF-1	
	COUNTY	TOTAL SHEETS
	Cook	146
		SHEET NO.
		182

FED. ROAD DIST. NO. | ILLINOIS | FED. AID PROJECT

STA. 86+00.00 TO STA. 86+75.00