PLOT DATE = 11/16/2007
FILE NAME = c:\projects\d113703\xs_shales_sh.dgn
PLOT SCALE = 10.0000 ' / IN.
USER NAME = abebowa

| ORIGINAL SURVEY | | BY | DATE |
|---|---|---|---|
| NOTE BOOK | SURVEYED | | |
| | PLOTTED | | |
| | TEMPLATE | | |
| | AREAS | | |
| NO. | AREAS CHECKED | | |

| FINAL SURVEY | | BY | DATE |
|---|---|---|---|
| NOTE BOOK | SURVEYED | | |
| | PLOTTED | | |
| | TEMPLATE | | |
| | AREAS | | |
| NO. | AREAS CHECKED | | |

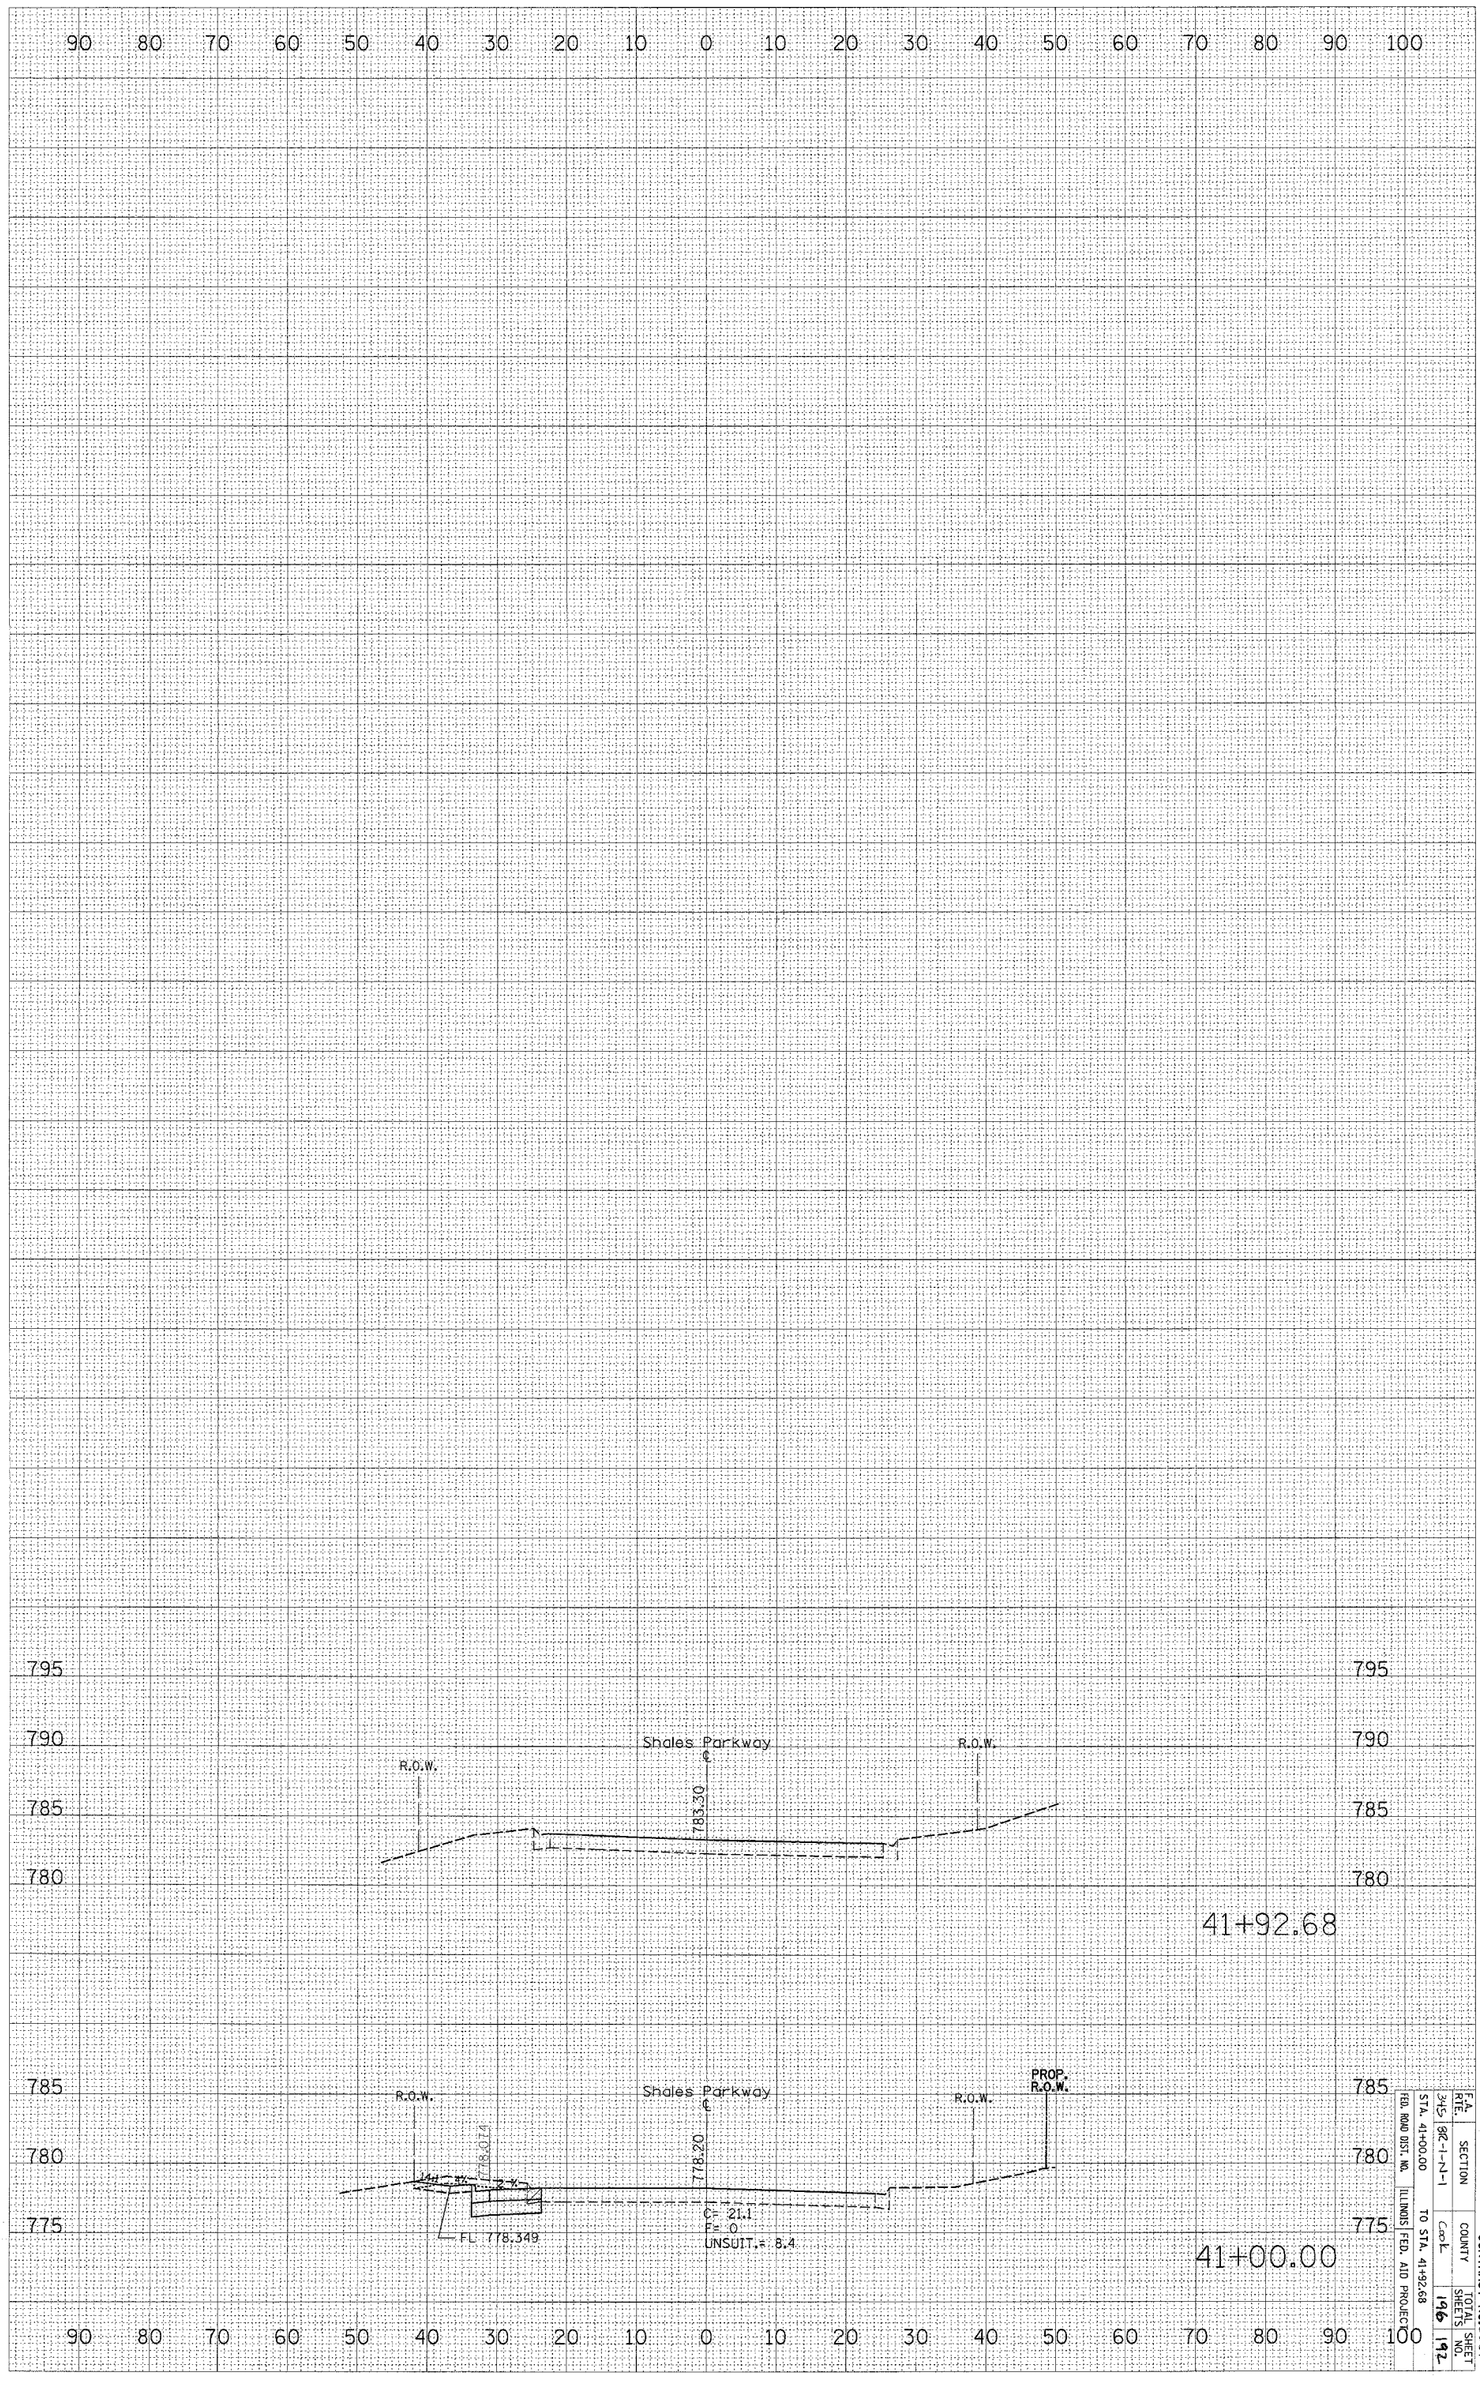


CONTRACT NO. 62-61

| F.A. RTE. | SECTION | COUNTY | TOTAL SHEETS | SHEET NO. |
|---|---|---|---|---|
| 345 | 82-1-N-1 | Cook | 196 | 192 |

STA. 41+00.00 TO STA. 41+92.68

FED. ROAD DIST. NO. ILLINOIS FED. AID PROJECT