F.A.U. RTE.	SECTION	COUNTY	TOTAL SHEETS	SHEET NO.
1321	(31&72S)RS-8	DUPAGE	37	17
STA. 105+00		TO STA. 156+00		
FED. ROAD DIST. NO.	ILLINOIS	FED. AID PROJECT		

CONTRACT NO. 62703

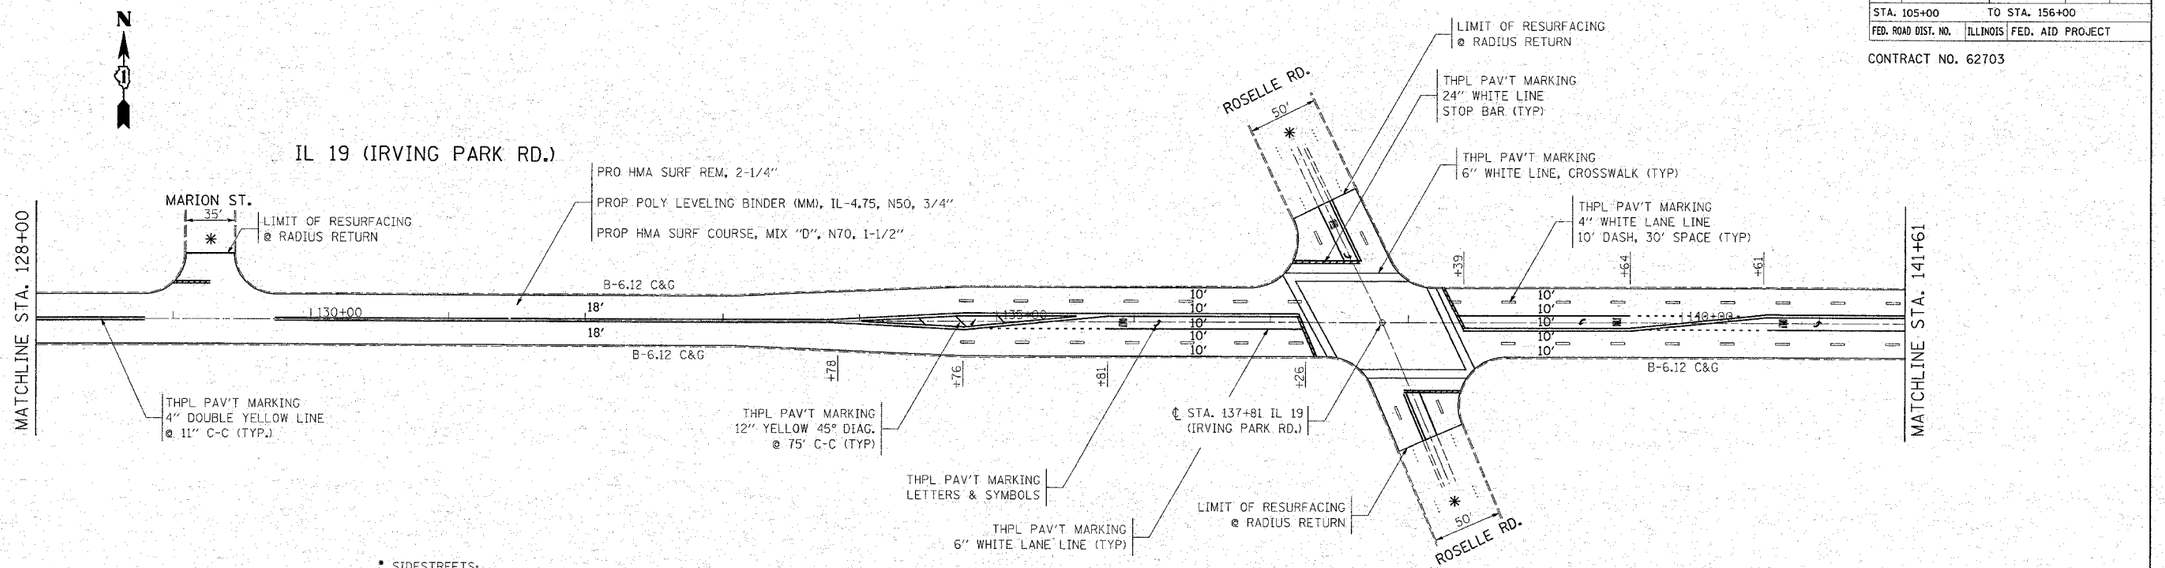

- SIDESTREETS:
  - -RESURFACING LIMITS ARE TO RADIUS RETURNS WITH 4.5' BUTT JOINTS
  - -PROPOSED HMA SURFACE REMOVAL, 2¼"
  - -PROPOSED POLYMERIZED LEVELING BINDER (MACHINE METHOD), IL-4.75, N50, ¾"
  - -PROPOSED POLYMERIZED HMA SURFACE COURSE, MIX "D", N70, 1½"

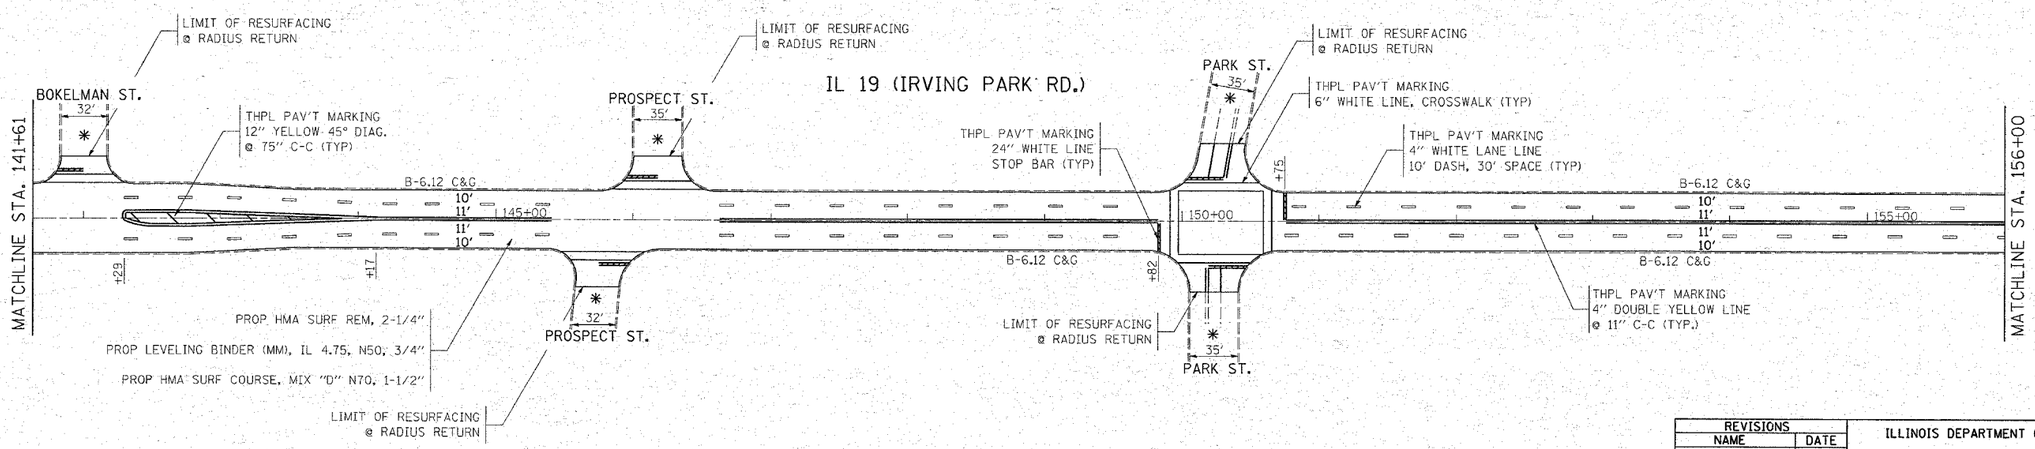

NOTE:
FOR RAISED REFLECTIVE PAVEMENT MARKERS, REFER TO TYPICAL APPLICATIONS RAISED REFLECTIVE PAVEMENT MARKERS (SNOW-PLOW RESISTANT) AND DISTRICT TYPICAL PAVEMENT MARKINGS

REVISIONS NAME	DATE

ILLINOIS DEPARTMENT OF TRANSPORTATION

ILLINOIS ROUTE 19 (IRVING PARK ROAD) W/O MITCHELL BLVD. TO BAKER DR.

ROADWAY AND PAVEMENT MARKING PLAN

SCALE: VERT. HORIZ. 1" = 50'
DATE
DRAWN BY
CHECKED BY