F.A.I.	SECTION	COUNTY	TOTAL SHEETS	SHEET NO.
94/90	•	COOK	37	11
STA.		TO STA.		
FED. ROAD DIST. NO.	ILLINOIS	FED. AID PROJECT		

62992 • (2323.6-2P&2324.6-1P)I

W:\660\cadd\civil\SJE\SHEETS\660_SJECCPLU.dgn

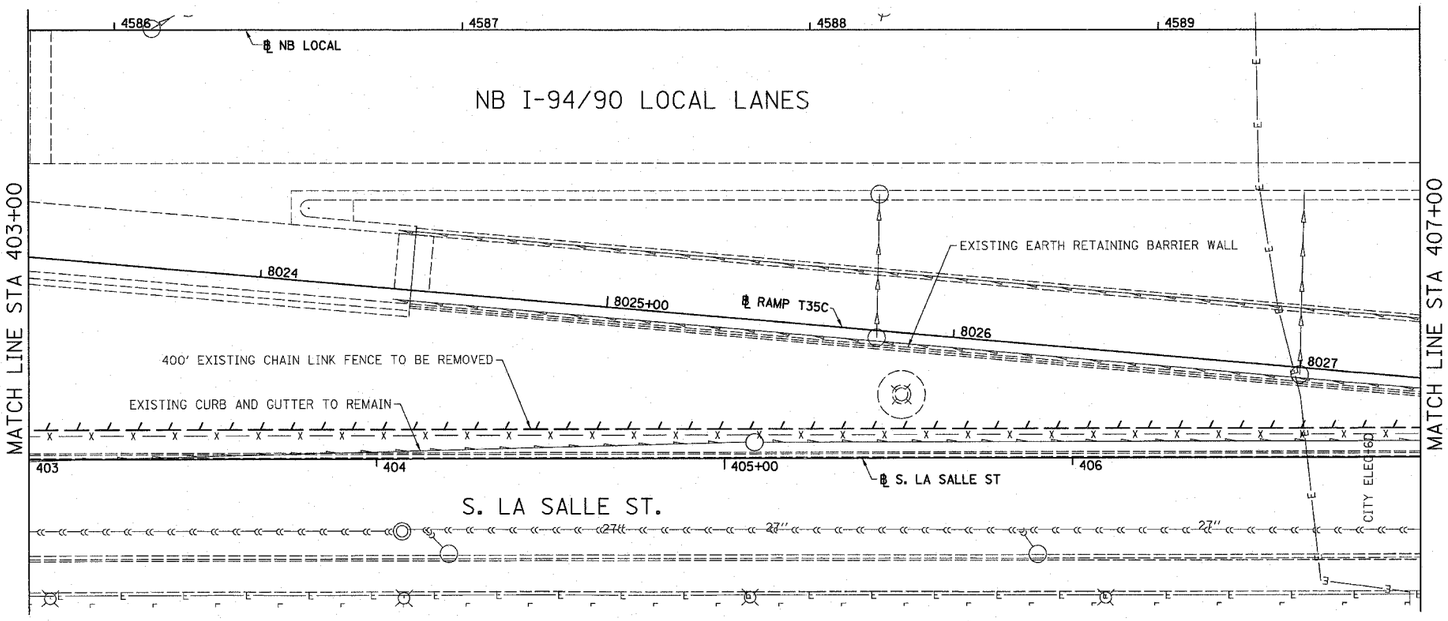

LEGEND:

LINEAR REMOVALS

EXISTING CONDITIONS AND REMOVAL
PROPOSED IMPROVEMENTS

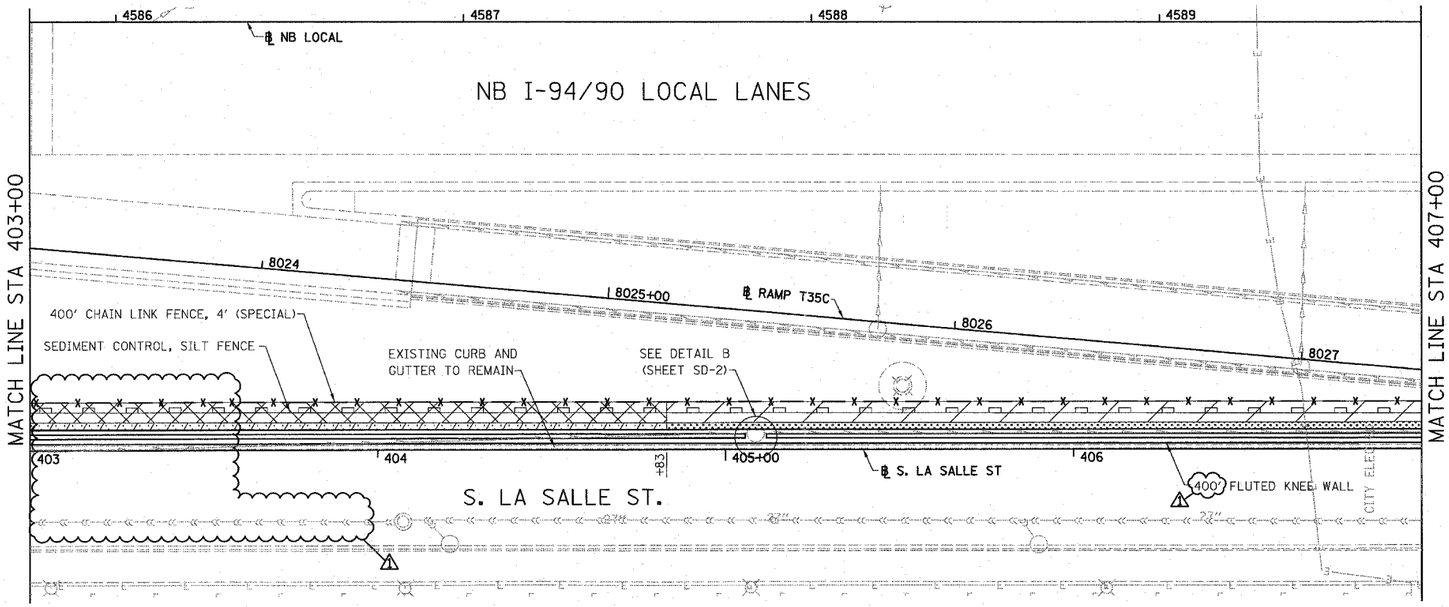

LEGEND:

- SEEDING, CLASS 2A
  EROSION CONTROL BLANKET
- SEEDING, CLASS 4 (MODIFIED)
  SEEDING CLASS 5A (MODIFIED)
  EROSION CONTROL BLANKET
- TOPSOIL FURNISH AND PLACE, 4"
  SEEDING, CLASS 2A
  EROSION CONTROL BLANKET
- TOPSOIL FURNISH AND PLACE, 12"
  SEEDING, CLASS 2A
  EROSION CONTROL BLANKET
- TOPSOIL FURNISH AND PLACE, 12"
  SEEDING CLASS 4 (MODIFIED)
  SEEDING, CLASS 5A (MODIFIED)
  EROSION CONTROL BLANKET

NOTES:

1. SEE STRUCTURAL DETAIL FOR FLUTED KNEE WALL DETAILS.
2. ALL POINT CALLOUTS ARE TAKEN AT THE EDGE OF THE KNEE WALL BASE.

0 20' 40'

PL-2

BOWMAN, BARRETT & ASSOCIATES INC.
CONSULTING ENGINEERS
Chicago, Illinois
312.226.0100
www.bbandainc.com

REVISIONS	
NAME	DATE
REVISED	3-6-08
⚠ REVISED	5-30-08

ILLINOIS DEPARTMENT OF TRANSPORTATION

F.A.I. 94/90 (DAN RYAN EXPRESSWAY)

NORTHBOUND KNEE WALLS (PERSHING RD TO 35TH ST)

EXISTING AND PROPOSED
KNEE WALL PLANS

SCALE: 1"=20' DRAWN BY: JDC

DATE: 03/06/08 CHECKED BY: DDM

4:41:27 PM 5/29/2008