F.A.I.	SECTION	COUNTY	TOTAL SHEETS	SHEET NO.
94/90	*	COOK	38	15
STA.		TO STA.		
FED. ROAD DIST. NO.	ILLINOIS	FED. AID PROJECT		
62998		* (2323.6-2P&2324.6-1P)I-3		

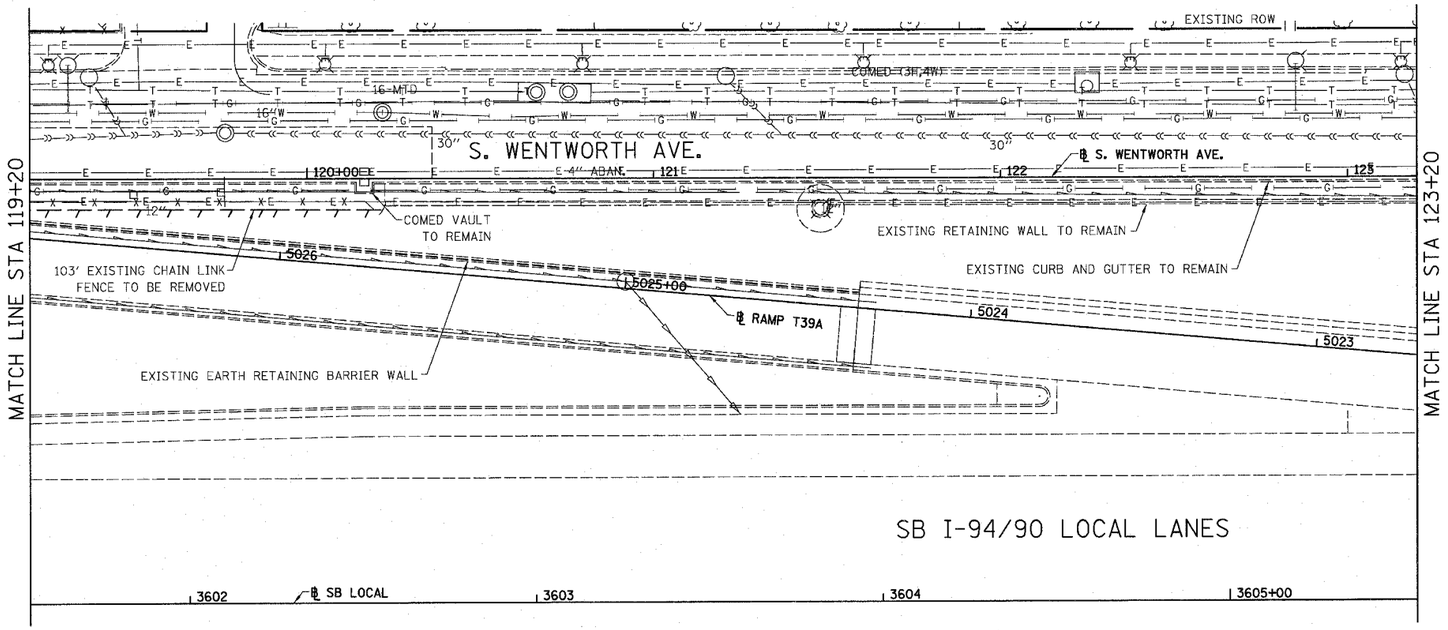

LEGEND:

LINEAR REMOVALS

EXISTING CONDITIONS AND REMOVAL

PROPOSED IMPROVEMENTS

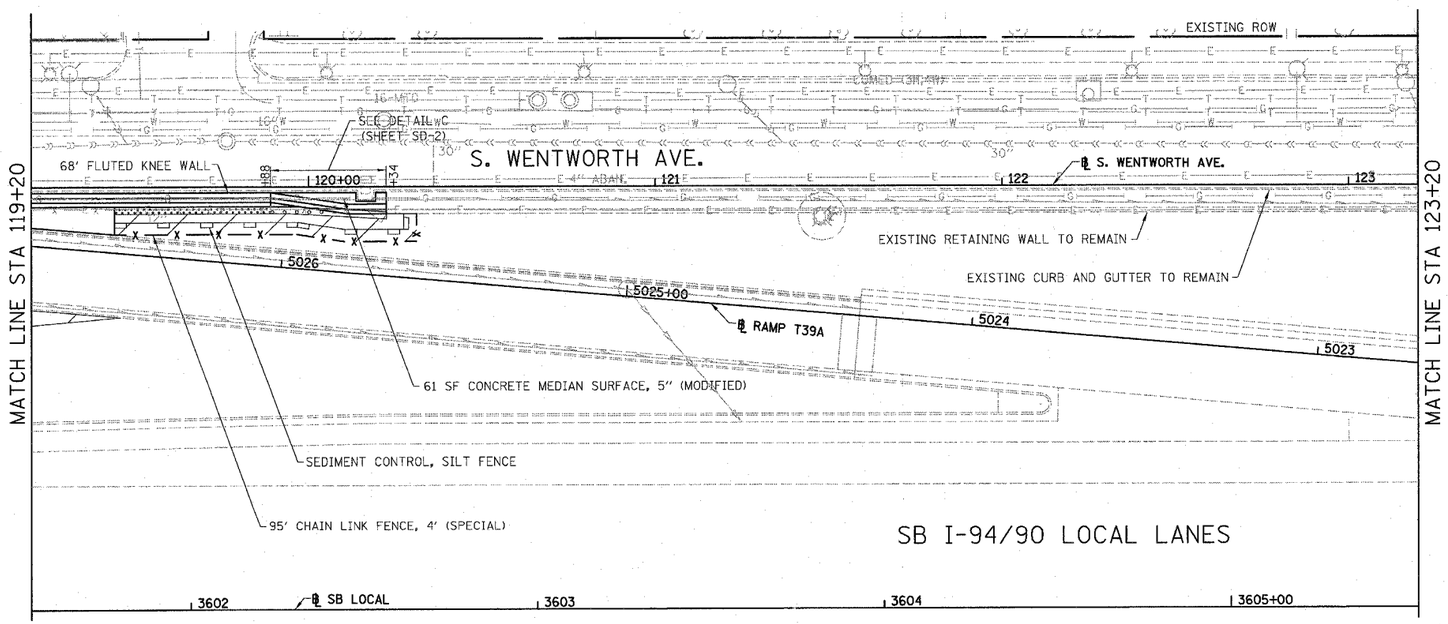

LEGEND:

- SEEDING, CLASS 2A
  EROSION CONTROL BLANKET
- SEEDING, CLASS 4 (MODIFIED)
  SEEDING CLASS 5A (MODIFIED)
  EROSION CONTROL BLANKET
- TOPSOIL FURNISH AND PLACE, 4"
  SEEDING, CLASS 2A
  EROSION CONTROL BLANKET
- TOPSOIL FURNISH AND PLACE, 12"
  SEEDING, CLASS 2A
  EROSION CONTROL BLANKET
- TOPSOIL FURNISH AND PLACE, 12"
  SEEDING CLASS 4 (MODIFIED)
  SEEDING, CLASS 5A (MODIFIED)
  EROSION CONTROL BLANKET

NOTES:

1. SEE STRUCTURAL DETAIL FOR FLUTED KNEE WALL DETAILS.
2. ALL POINT CALLOUTS ARE TAKEN AT THE EDGE OF THE KNEE WALL BASE.

0 20' 40'

PL-6

BOWMAN, BARRETT & ASSOCIATES INC.
CONSULTING ENGINEERS
Chicago, Illinois
312.228.0100
www.bbandainc.com

REVISIONS	
NAME	DATE
REVISED	3-6-08
REVISED	5-30-08

ILLINOIS DEPARTMENT OF TRANSPORTATION

F.A.I. 94/90 (DAN RYAN EXPRESSWAY)

SOUTHBOUND KNEE WALLS (PERSHING RD TO 35TH ST)

EXISTING AND PROPOSED
KNEE WALL PLANS

SCALE: 1"=20'

DATE: 03/06/08

DRAWN BY: JDC

CHECKED BY: DDM

5/29/2008 4:55:51 PM

n:\660\cad\civil\32D\SHEET\5660_32DCCPLL.dgn