NOTE: SEE DRAINAGE SCHEDULES SHEET FOR MORE INFORMATION ON STORM SEWER PIPES AND STRUCTURES, AND SANITARY PIPE REPLACEMENT.

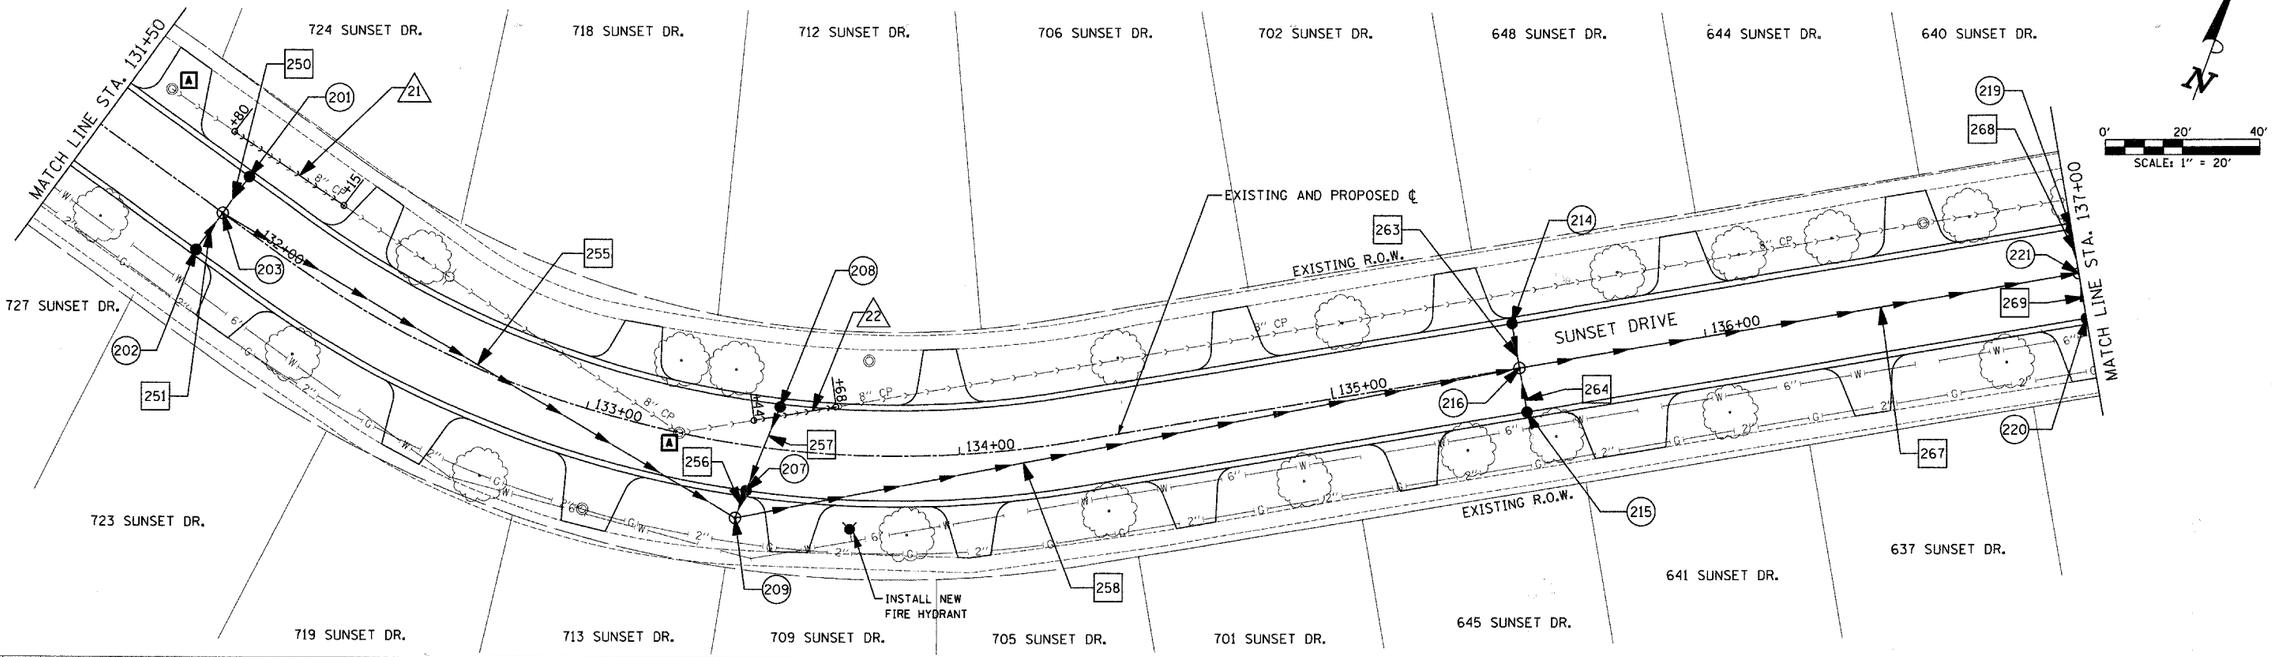


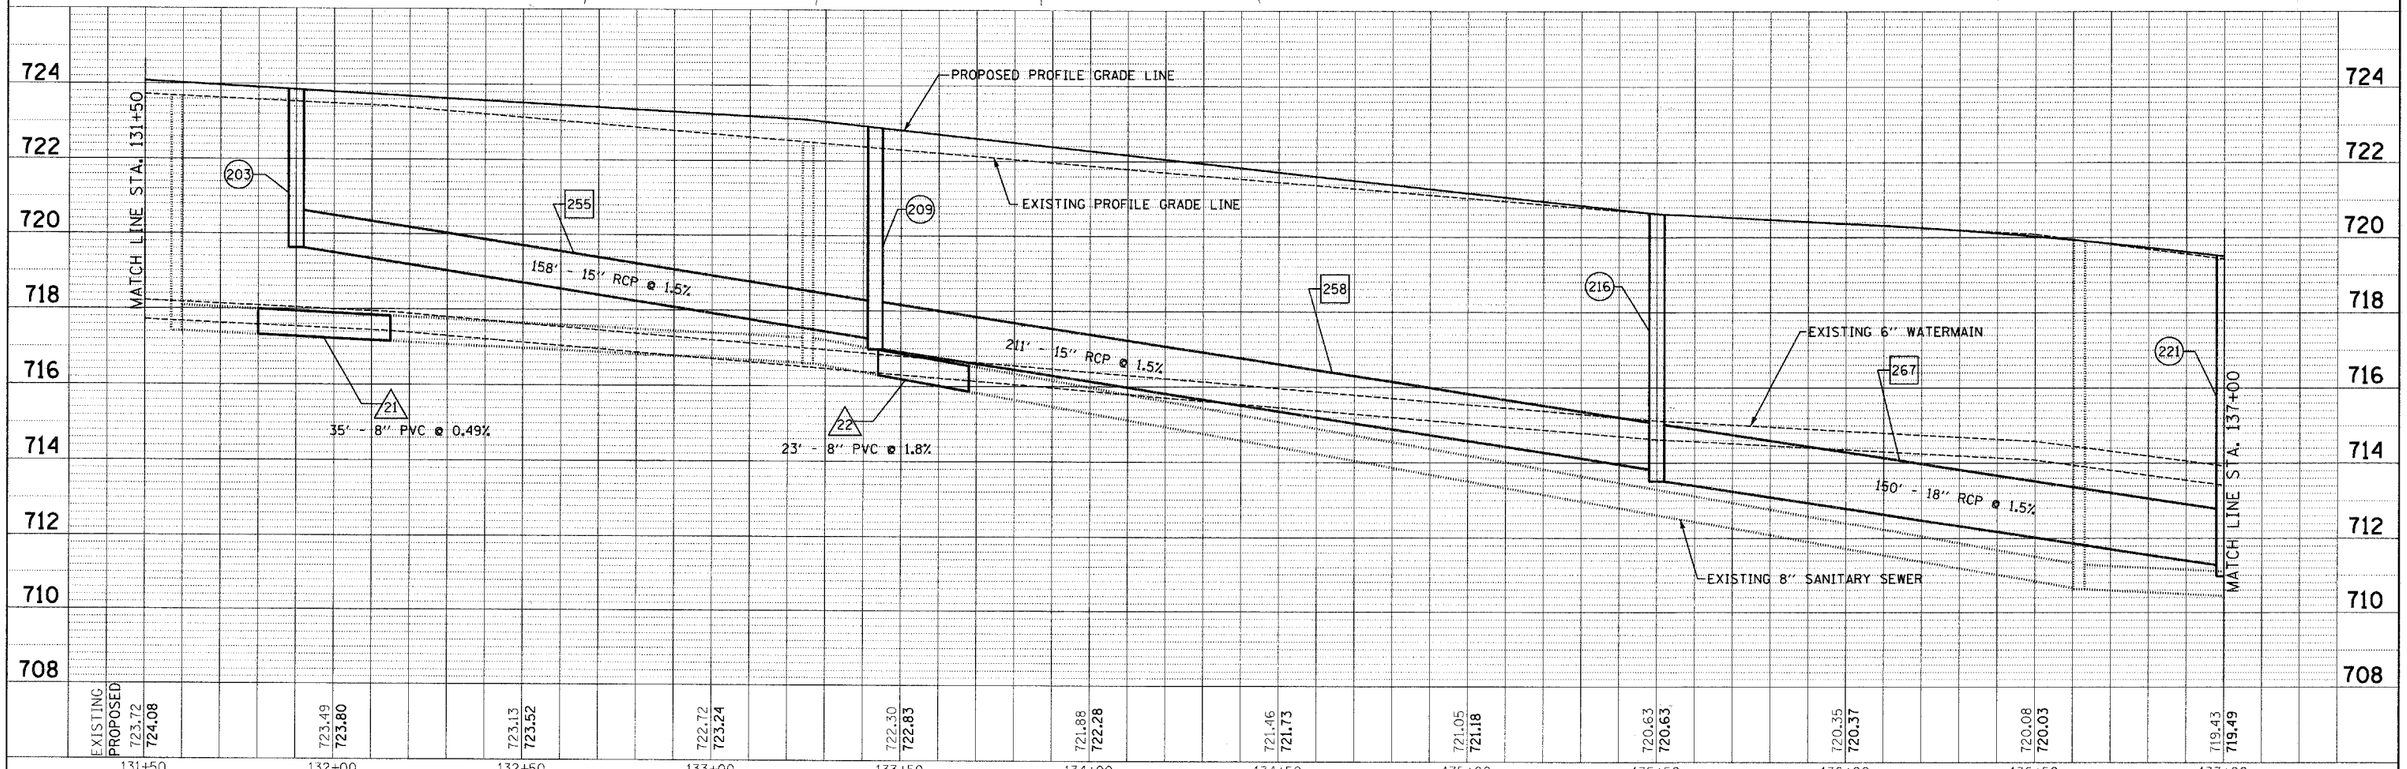


PLAN — SURVEYED — PLOTTED — CROSS CHECKED — R.L. OF BM's CHECKED — CADD FILE NAME — NOTE BOOK — NO. — BY — DATE

PROFILE — SURVEYED — PLOTTED — CROSS CHECKED — R.L. NOTED — STRUCTURE NOTATNS CHKD — NOTE BOOK — NO. — BY — DATE

| | | | |
|---|---|---|---|
| FILE NAME = p:\v24092 - sunset phase ii\plans\sheets\V24092d-pl0102.dgn | USER NAME = $USER$ | DESIGNED - | REVISED - |
| | | DRAWN - | REVISED - |
| | PLOT SCALE = 20.0000 ' / IN. | CHECKED - | REVISED - |
| | PLOT DATE = 3/28/2008 | DATE - | REVISED - |

**STATE OF ILLINOIS**
**DEPARTMENT OF TRANSPORTATION**

# SUNSET DRIVE DRAINAGE PLAN & PROFILE

SCALE: 1" = 20' | SHEET NO. 2 OF 6 SHEETS | STA. 131+50 TO STA. 137+00

| F.A.U. RTE. | SECTION | COUNTY | TOTAL SHEETS | SHEET NO. |
|---|---|---|---|---|
| 2426 | 06-00082-00-PV | DUPAGE | 63 | 22 |
| | | CONTRACT NO. 63015 | | |
| FED. ROAD DIST. NO. | ILLINOIS | FED. AID PROJECT | | |