F.A.U. RTE.	SECTION	COUNTY	TOTAL SHEETS	SHEET NO.
2678	08-00169-00-LT	DuPAGE	39	32
STA.	TO STA.			
FED. ROAD DIST. NO.	ILLINOIS	FED. AID PROJECT		

CONTRACT NO. 63027

LAKOTA
THE LAKOTA GROUP INC
212 West Kinzie Street, 3rd Floor
Chicago, Illinois 60610
p 312.467.5445
f 312.467.5484
info@thelakotagroup.com

Planning
Urban Design
Landscape Architecture
Community Relations

POLICE PLAZA

Elmhurst, Illinois

City of Elmhurst

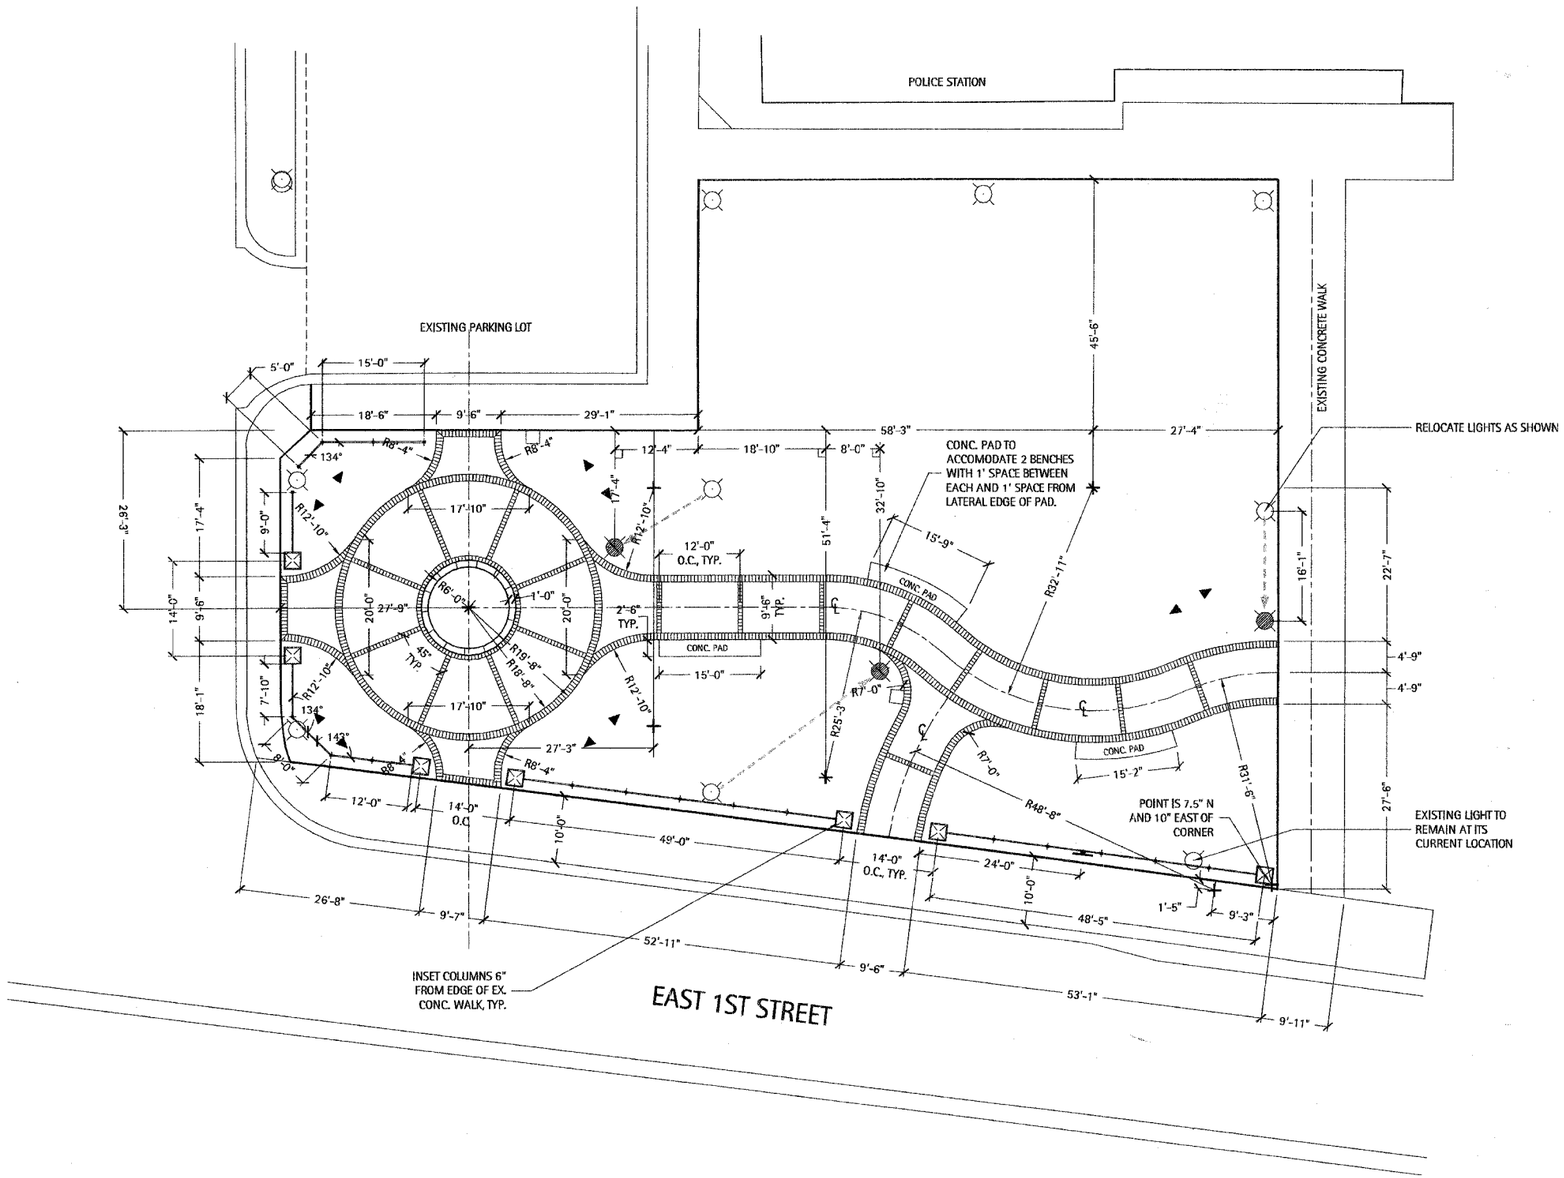

1 **Dimension Plan**
Scale: 1"=10'

NOTES :

1.) CONTRACTOR SHALL FIELD VERIFY ALL DIMENSIONS, REFERENCE POINTS, AND FIELD CONDITIONS PRIOR TO CONSTRUCTION ACTIVITIES AND NOTIFY OWNER/LANDSCAPE ARCHITECT/ENGINEER WITH ANY DISCREPANCIES PRIOR TO COMMENCEMENT OF ANY CONSTRUCTION WORK.

2.) SPACE FENCE POSTS AT 8' O.C. EXCEPT AS NOTED OTHERWISE

ISSUED FOR BID

DIMENSION PLAN

Revisions	
Issued for Bid	02/22/08

Date:	02/22/08
Drawn By:	MR, DS
Checked By:	ME

0' 10' 20'

L-02