CONTRACT NO. 64292

F.A.P. RTE.	SECTION	COUNTY	TOTAL SHEETS	SHEET NO.
301	3HBR-2	WINNEBAGO	171	41
STA.	TO STA.			
FED. ROAD DIST. NO.	ILLINOIS	FED. AID PROJECT		

REMOVAL DETAILS

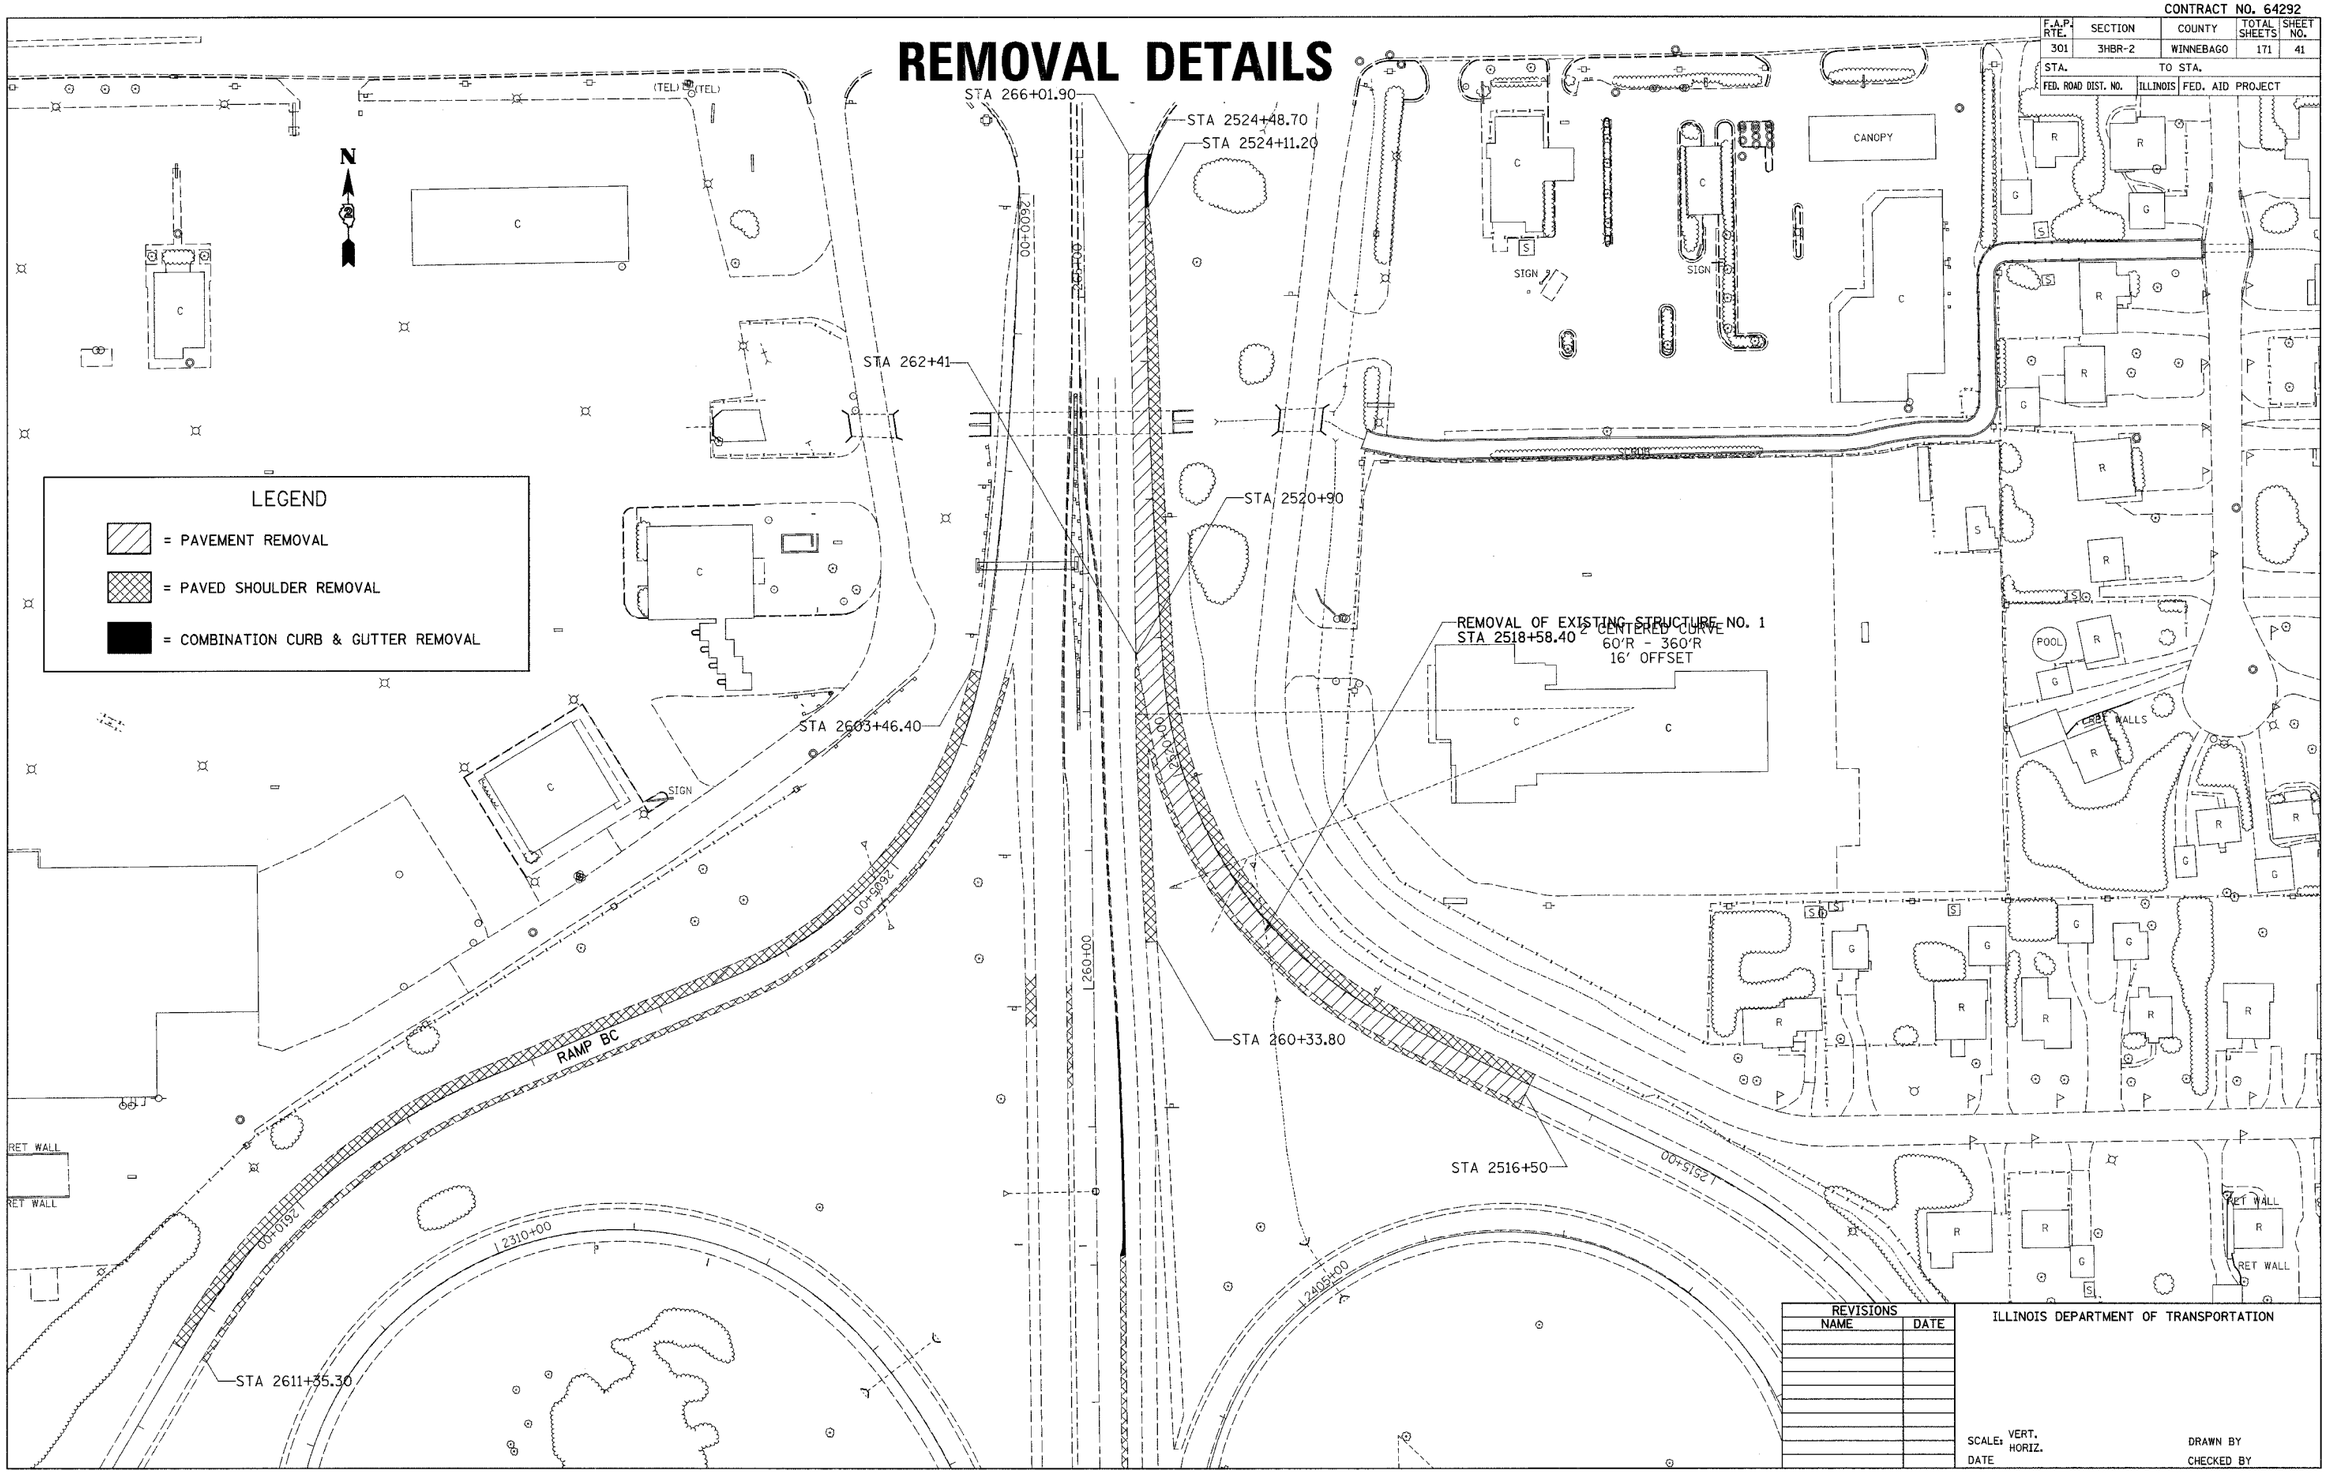

REVISIONS NAME	DATE

ILLINOIS DEPARTMENT OF TRANSPORTATION

SCALE: VERT.
HORIZ.
DATE

DRAWN BY
CHECKED BY

PLOT DATE = Fri Mar 14 09:44:49 2008
FILE NAME = s:\pms\tests\p203298\d03298-sm.dgn
PLOT SCALE = 40.0000 '/ IN.
USER NAME = dcassid

REMOVAL DETAILS

IL 251