STATE OF ILLINOIS
DEPARTMENT OF TRANSPORTATION

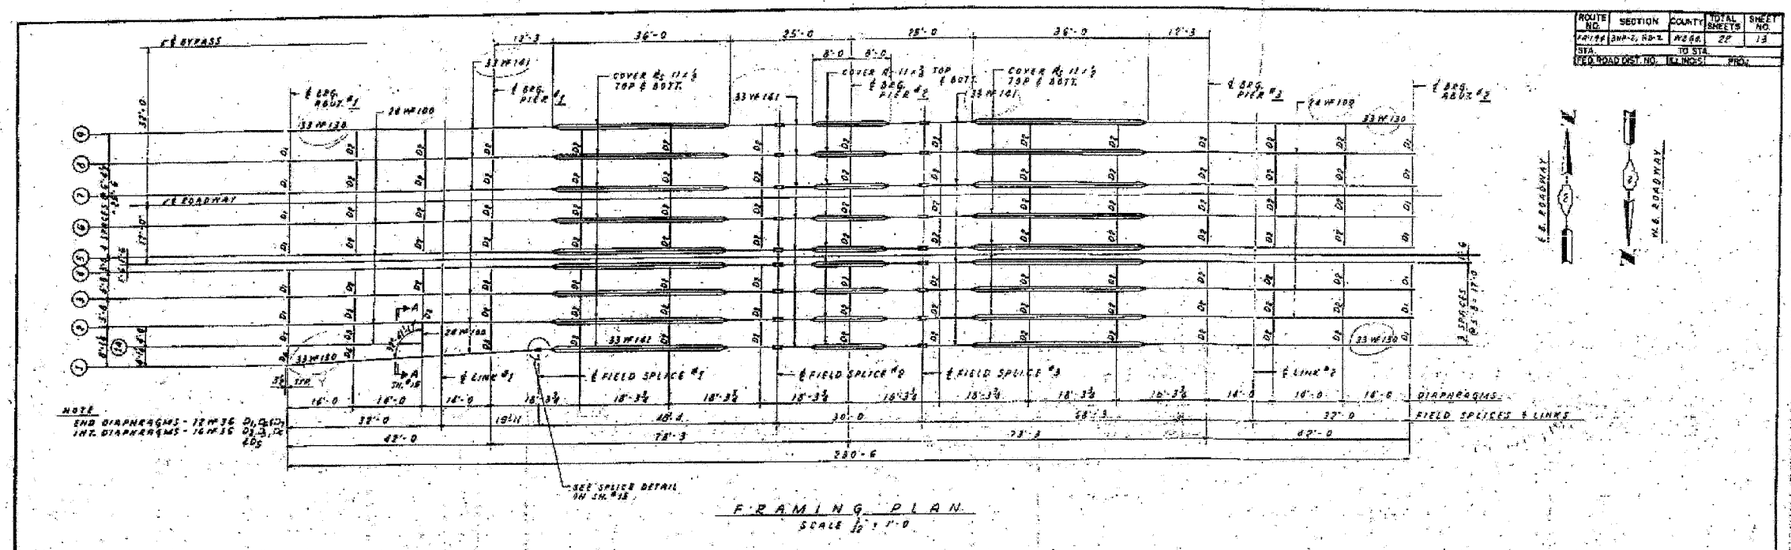

FRAMING PLAN
SCALE 1/2" = 1'-0

ELEVATIONS

BEAM NO	LOCATION	℄ ABT. ABUT. 1	℄ LINK 1	℄ ABT. ABUT. 2	FIELD SPLICE 1	FIELD SPLICE 2	℄ BRG. PIER 1	FIELD SPLICE 3	FIELD SPLICE 4	℄ BRG. PIER 2	℄ LINK 2	℄ BRG. ABUT. 3
1	TOP OF SLAB	751.52	752.83	752.48	752.32	752.95	753.14	753.38		754.04	754.15	754.52
	TOP OF BEAM	750.99	751.48	751.67	751.67	752.30	752.49	752.68		753.69	753.67	753.44
1A	TOP OF SLAB	751.85										
	TOP OF BEAM	751.67										
2	TOP OF SLAB	751.76	752.19	752.31		753.07	753.26	753.46		754.08	754.27	754.64
	TOP OF BEAM	751.16	751.69	751.79		752.45	752.61	752.80		753.36	753.43	753.26
3	TOP OF SLAB	751.86	752.29	752.43		753.19	753.38	753.62		754.28	754.39	754.76
	TOP OF BEAM	751.26	751.71	751.83		752.54	752.73	752.92		753.46	753.51	754.18
4	TOP OF SLAB	751.97	752.40	752.54		753.30	753.49	753.68		754.39	754.50	754.83
	TOP OF BEAM	751.39	751.82	751.94		752.65	752.86	753.03		753.71	753.92	754.89
5	TOP OF SLAB	752.04	752.47	752.61		753.37	753.56	753.75		754.46	754.57	754.94
	TOP OF BEAM	751.46	751.89	752.01		752.77	752.91	753.10		753.66	753.69	754.36
6	TOP OF SLAB	752.12	752.58	752.69		753.45	753.64	753.83		754.54	754.65	755.03
	TOP OF BEAM	751.58	751.97	752.09		752.80	752.99	753.18		753.86	753.87	754.64
7	TOP OF SLAB	752.18	752.56	752.70		753.46	753.65	753.84		754.53	754.66	755.03
	TOP OF BEAM	751.55	751.98	752.10		752.81	753.00	753.19		753.86	754.05	754.65
8	TOP OF SLAB	752.07	752.50	752.64		753.40	753.59	753.78		754.48	754.59	754.97
	TOP OF BEAM	751.49	751.92	752.04		752.75	752.94	753.13		753.80	753.98	754.59
9	TOP OF SLAB	751.96	752.37	752.51		753.27	753.46	753.65		754.36	754.43	754.84
	TOP OF BEAM	751.36	751.79	751.91		752.62	752.81	753.00		753.68	753.69	754.26
10	TOP OF SLAB	751.94	752.33	752.51		753.31	753.50	753.69		754.38	754.47	754.86
	TOP OF BEAM	751.36	751.79	751.91		752.62	752.81	753.00		753.68	753.68	754.28
11	TOP OF SLAB	752.07	752.50	752.64		753.40	753.59	753.78		754.49	754.60	754.97
	TOP OF BEAM	751.49	751.92	752.04		752.75	752.94	753.13		753.80	753.92	754.49
12	TOP OF SLAB	752.13	752.56	752.70		753.46	753.65	753.84		754.55	754.66	755.03
	TOP OF BEAM	751.58	752.01	752.10		752.81	753.00	753.19		753.93	753.98	754.65
13	TOP OF SLAB	752.18	752.53	752.69		753.45	753.64	753.83		754.54	754.65	755.03
	TOP OF BEAM	751.56	751.97	752.09		752.80	752.99	753.18		753.86	753.87	754.46
14	TOP OF SLAB	752.06	752.47	752.61		753.37	753.56	753.75		754.46	754.57	754.94
	TOP OF BEAM	751.46	751.89	752.01		752.72	752.91	753.10		753.66	753.59	754.36
15	TOP OF SLAB	752.02	752.40	752.54		753.30	753.49	753.68		754.39	754.50	754.87
	TOP OF BEAM	751.39	751.82	751.94		752.65	752.86	753.03		753.71	753.92	754.89
16	TOP OF SLAB	751.86	752.29	752.43		753.19	753.38	753.57		754.28	754.39	754.76
	TOP OF BEAM	751.28	751.71	751.88		752.58	752.73	752.92		753.65	753.81	754.18
17	TOP OF SLAB	751.79	752.12	752.32		753.07	753.26	753.45		754.16	754.27	754.64
	TOP OF BEAM	751.16	751.59	751.71		752.42	752.61	752.80		753.56	753.59	754.06
17A	TOP OF SLAB											754.54
	TOP OF BEAM											753.97
18	TOP OF SLAB	751.62	752.06	752.19		752.95	753.14	753.33	753.91	754.08	754.15	754.49
	TOP OF BEAM	751.09	751.48	751.59		752.30	752.49	752.68	753.26	753.69	753.58	753.89

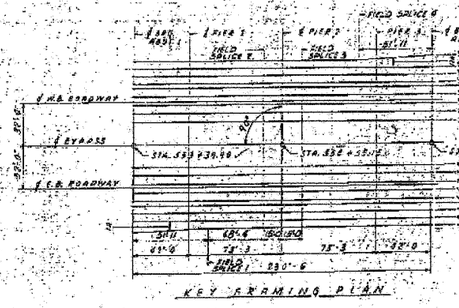

KEY FRAMING PLAN

FOR STEEL DETAILS SEE SHTS. 14 & 15.

ILLINOIS DIVISION OF HIGHWAYS
ROCKFORD BYPASS
F. A. ROUTE 194
PROJECT _____ SECTION 3HBR2
WINNEBAGO COUNTY

STEEL FRAMING PLAN

Designed By: | Drawn By: L.W. | Quantities By:
Checked By: | Checked By: | Checked By:

ROUTE NO.	SECTION	COUNTY	TOTAL SHEETS	SHEET NO.
FAI 194	3HBR-2, RB-2	WINN.	22	13
STA.	TO STA.			
FED. ROAD DIST. NO.	ILLINOIS	PROJ.		

SHEET NO. 13	F.A.P. RTE.	SECTION	COUNTY	TOTAL SHEETS	SHEET NO.
19 SHEETS	301	3HBR-2	WINNEBAGO	171	82
			CONTRACT NO. 64292		
	FED. ROAD DIST. NO.	ILLINOIS	FED. AID PROJECT		

...\projects\dn000038\dsmseed.dgn 8/8/2006 12:42:28 PM