PLOT DATE = Thu Mar 13 14:51:58 2008
FILE NAME = c:\projects\p283298\d03298xbdex.dgn
PLOT SCALE = 10.0000 ' / IN.
USER NAME = dossdd

ORIGINAL SURVEY NOTE BOOK NO.		BY	DATE
	SURVEYED		
	PLOTTED		
	TEMPLATE		
	AREAS		
	AREAS CHECKED		

FINAL SURVEY NOTE BOOK NO.		BY	DATE
	SURVEYED		
	PLOTTED		
	TEMPLATE		
	AREAS		
	AREAS CHECKED		

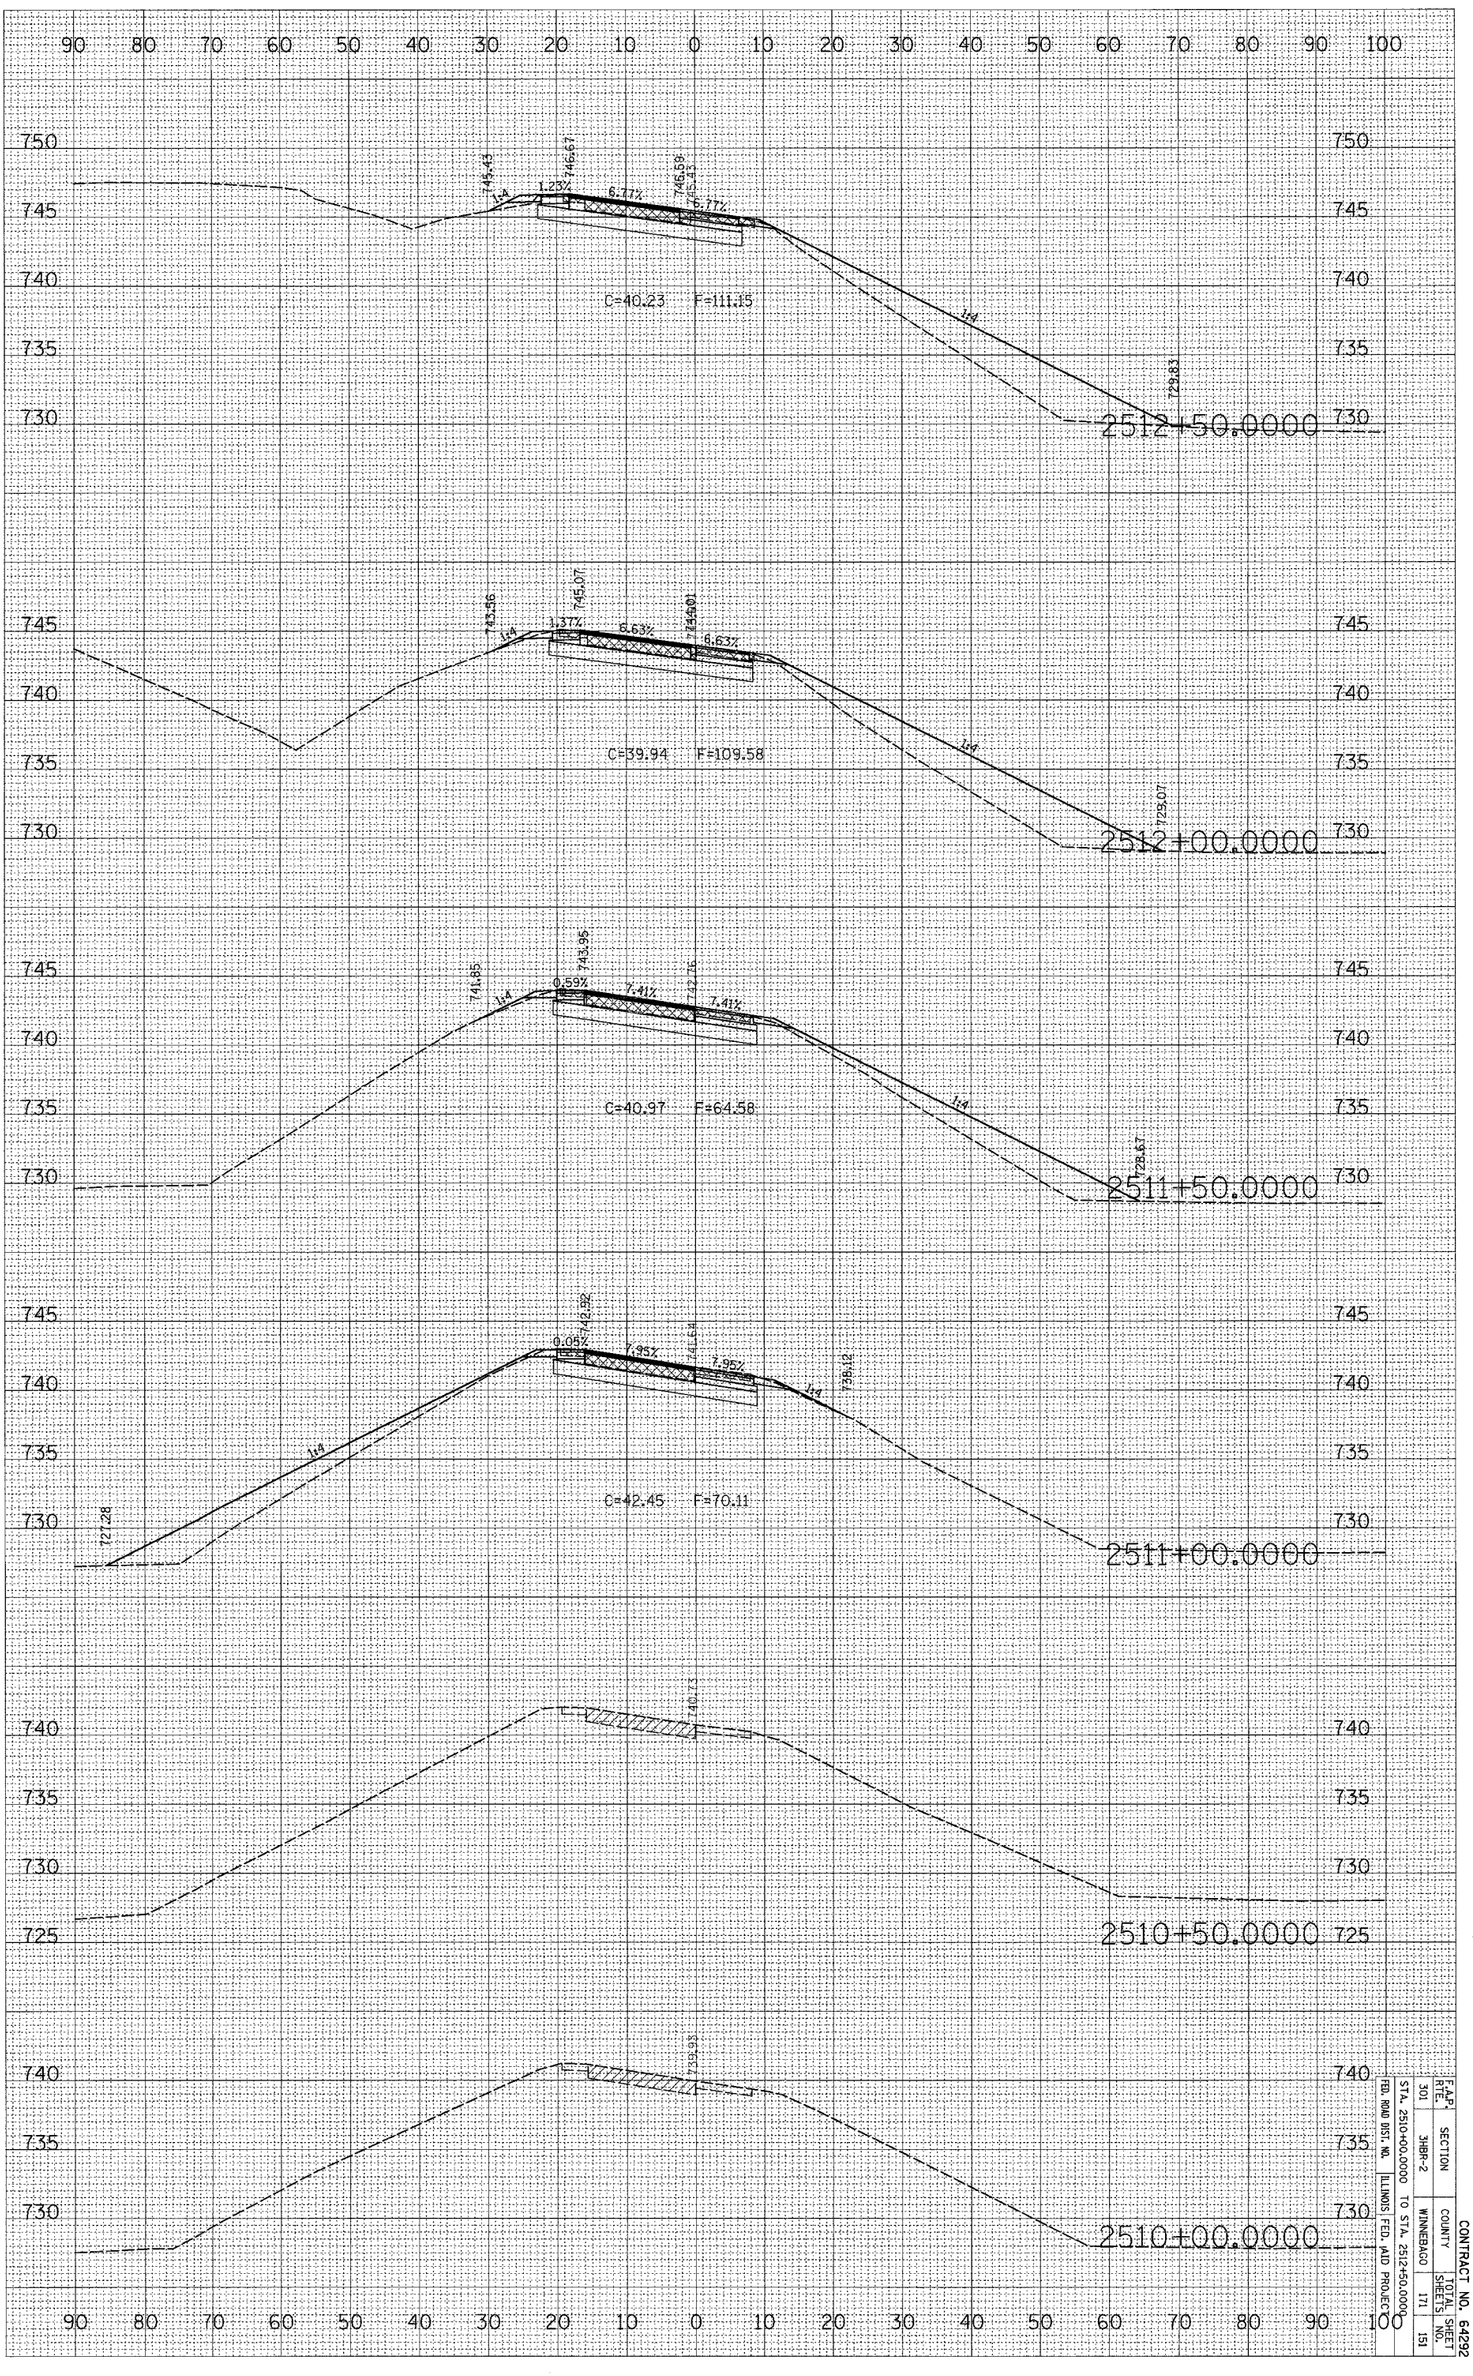

RAMP BD

CONTRACT NO. 64292

F.A.P. RTE.	SECTION	COUNTY	TOTAL SHEETS	SHEET NO.
301	JHBR-2	WINNEBAGO	171	151

STA. 2510+00.0000 TO STA. 2512+50.0000

ILLINOIS FED. AID PROJECT

FED. ROAD DIST. NO.