PLOT DATE = Thu Mar 13 14:53:42 2008
FILE NAME = c:\projects\p203298\d03298xbd.dgn
PLOT SCALE = 10.0000 ' / IN.
USER NAME = dossdd

| ORIGINAL SURVEY NOTE BOOK NO. | | BY | DATE |
|---|---|---|---|
| | SURVEYED | | |
| | PLOTTED | | |
| | TEMPLATE | | |
| | AREAS | | |
| | AREAS CHECKED | | |

| FINAL SURVEY NOTE BOOK NO. | | BY | DATE |
|---|---|---|---|
| | SURVEYED | | |
| | PLOTTED | | |
| | TEMPLATE | | |
| | AREAS | | |
| | AREAS CHECKED | | |

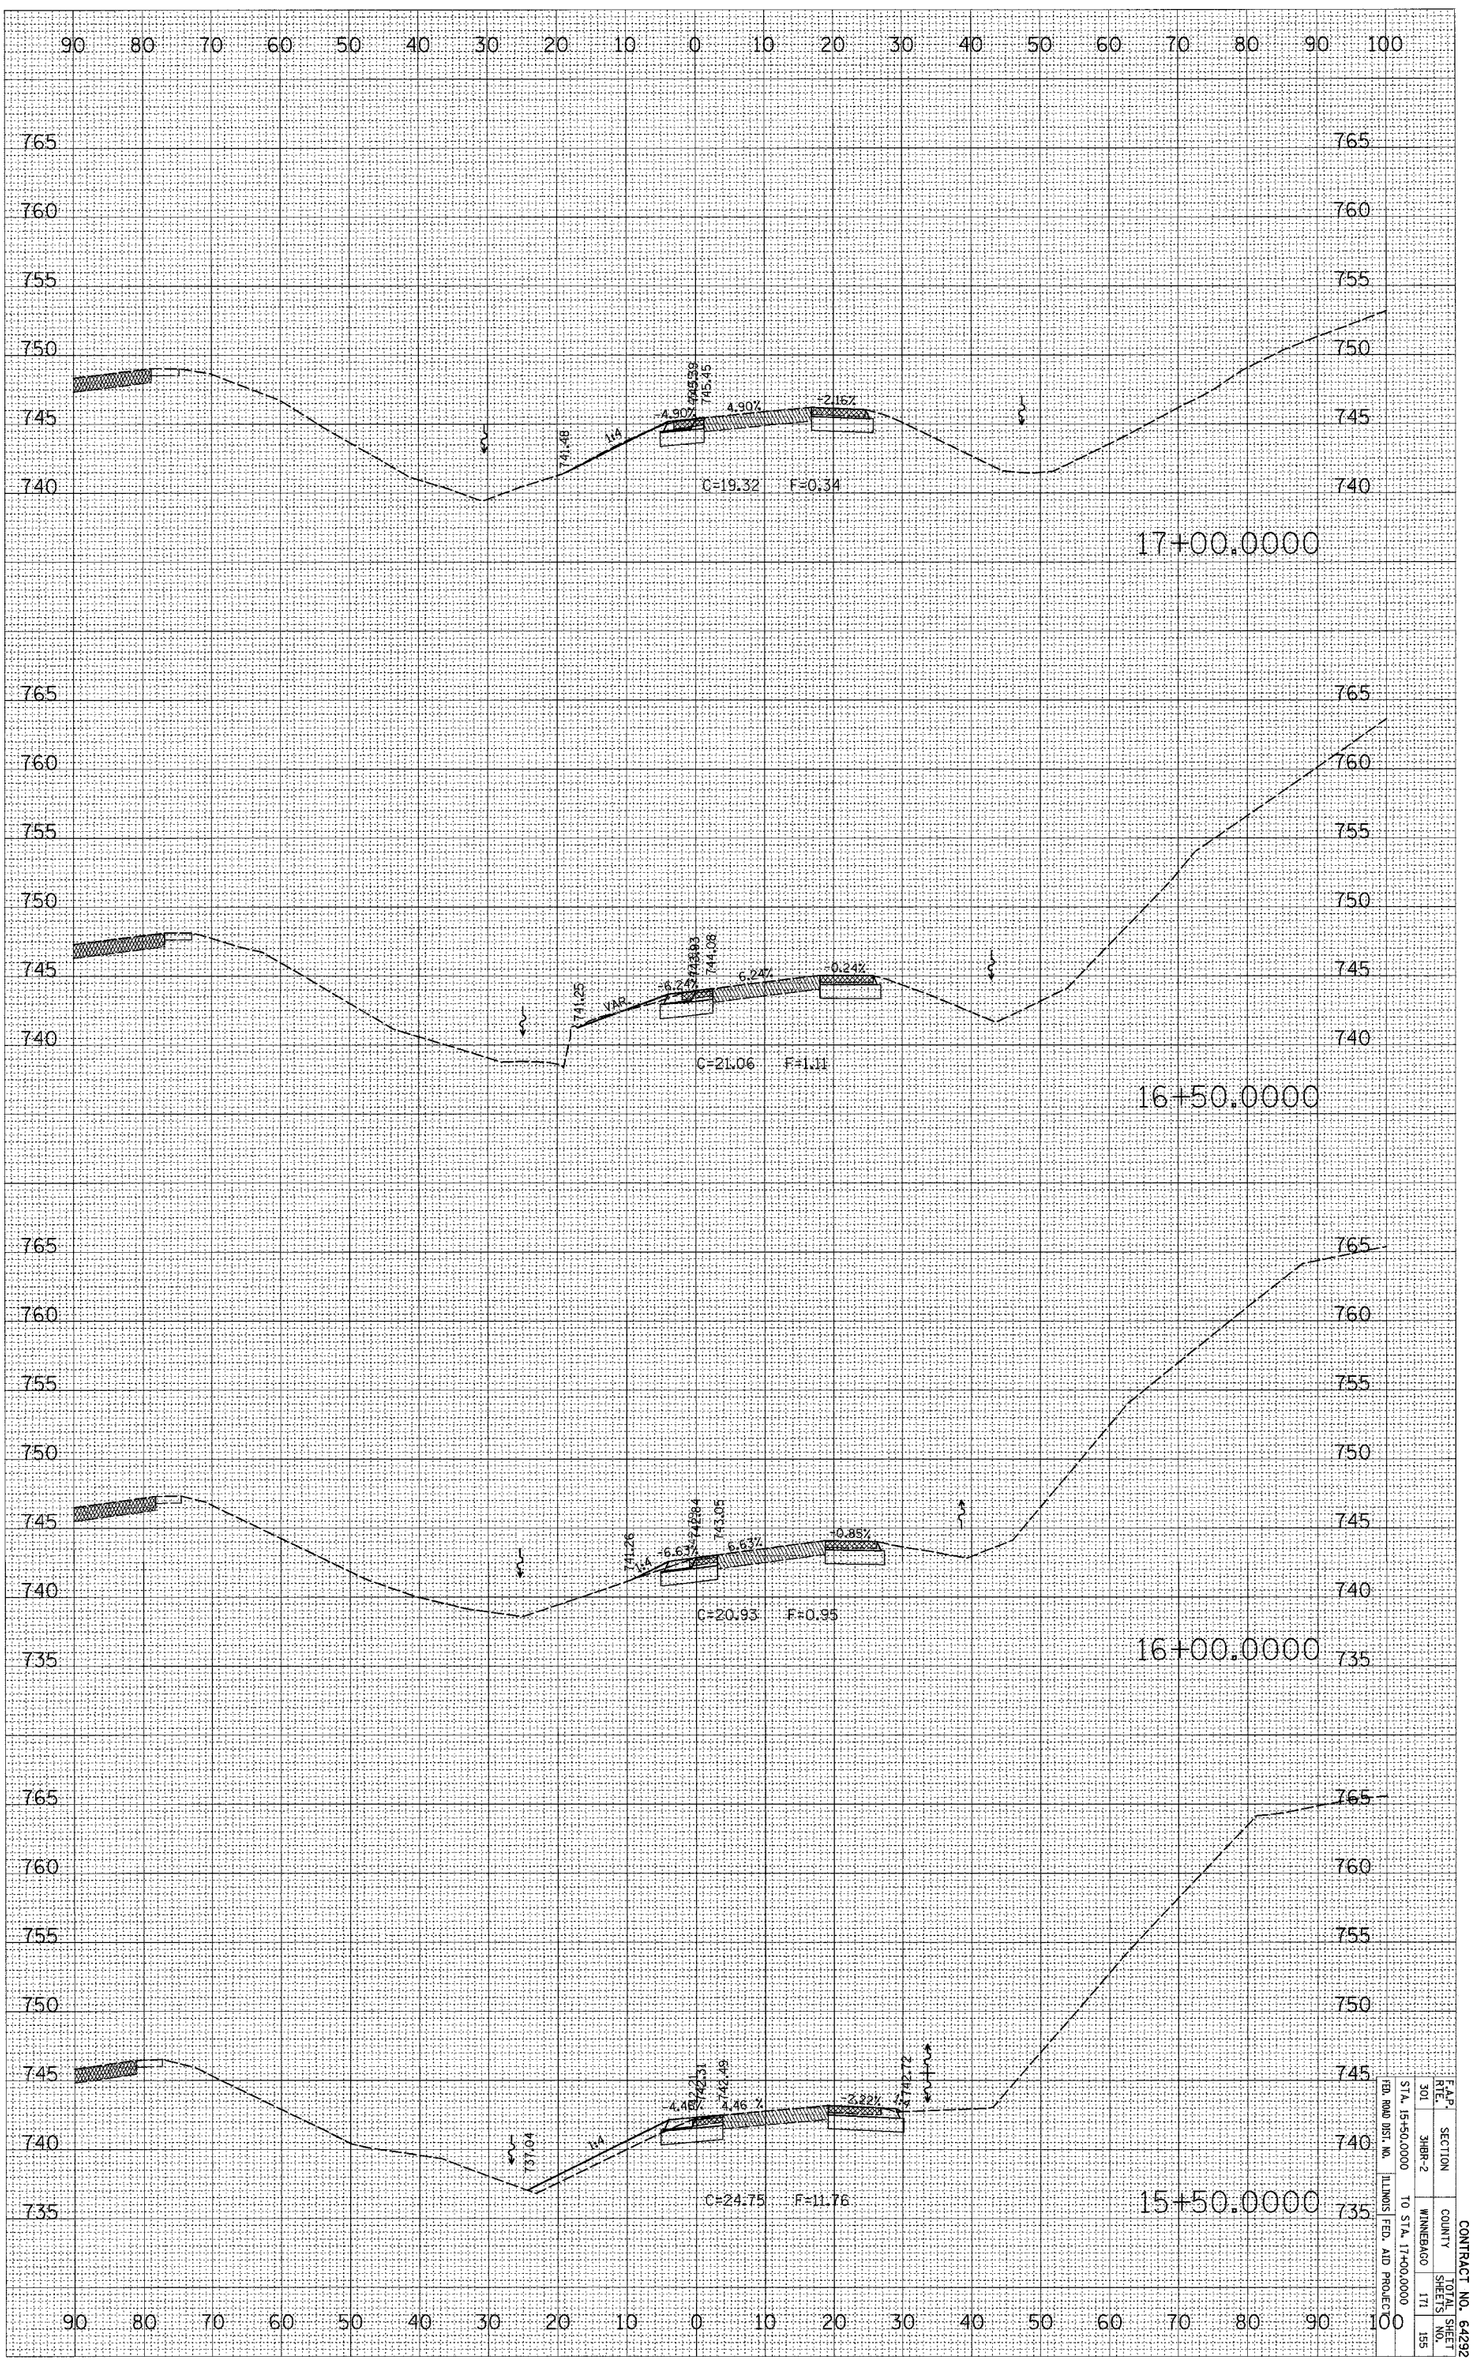


TEMPORARY RAMP BD

CONTRACT NO. 64292

| F.A.P. RTE. | SECTION | COUNTY | TOTAL SHEETS | SHEET NO. |
|---|---|---|---|---|
| 301 | JHBR-2 | WINNEBAGO | 171 | 155 |

TO STA. 17+00.0000

FED. ROAD DIST. NO. | ILLINOIS | FED. AID PROJECT