PLOT DATE = Thu Mar 13 14:59:23 2008
FILE NAME = c:\projects\p283298\dd3298xsddgn
PLOT SCALE = 10.0000 ' / IN.
USER NAME = dosadd

ORIGINAL SURVEY		BY	DATE
NOTE BOOK	SURVEYED		
	PLOTTED		
NO.	TEMPLATE		
	AREAS		
	AREAS CHECKED		

FINAL SURVEY		BY	DATE
NOTE BOOK	SURVEYED		
	PLOTTED		
NO.	TEMPLATE		
	AREAS		
	AREAS CHECKED		

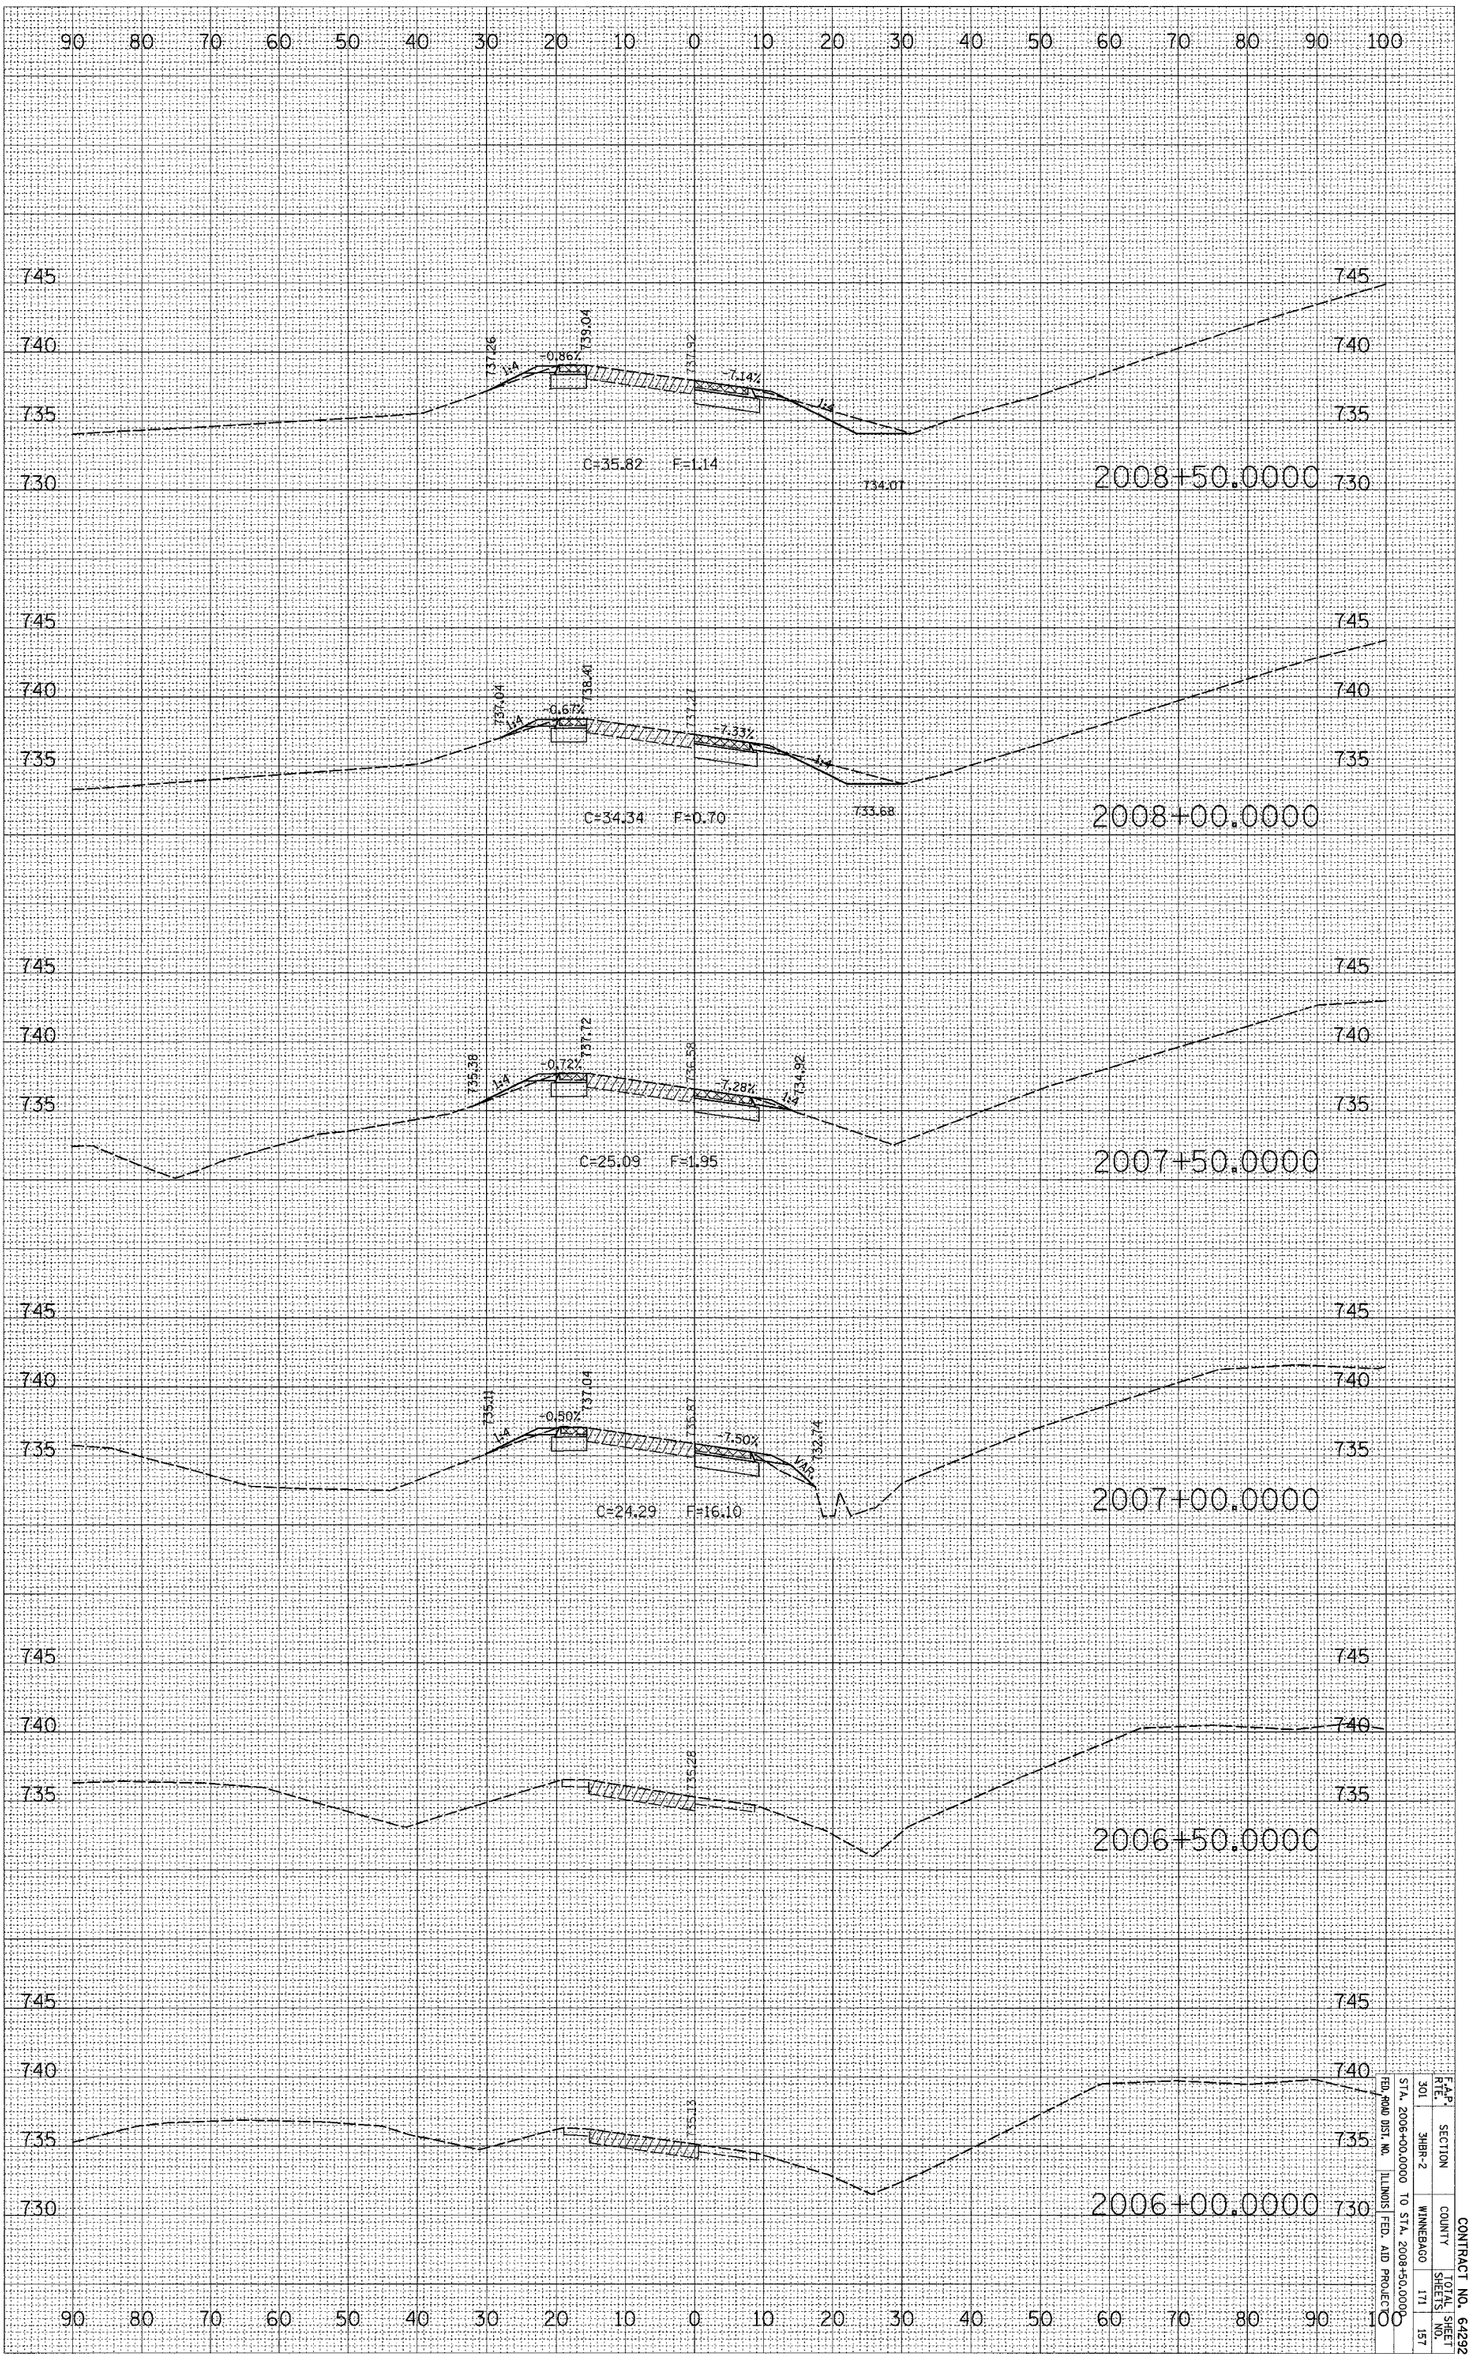

RAMP AD

CONTRACT NO. 64292

F.A.P. RTE.	STA. 2006+00.0000 TO STA. 2008+50.0000	COUNTY	TOTAL SHEETS	SHEET NO.
301	SECTION 3HBR-2	WINNEBAGO	171	157
		ILLINOIS FED. AID PROJECT		