PLOT DATE = Thu Mar 13 14:59:23 2008
FILE NAME = c:\projects\p203298\d03298xsd.dgn
PLOT SCALE = 10.0000 ' / IN.
USER NAME = dossdd

ORIGINAL SURVEY		BY	DATE
NOTE BOOK	SURVEYED		
	PLOTTED		
NO.	TEMPLATE		
	AREAS		
	AREAS CHECKED		

FINAL SURVEY		BY	DATE
NOTE BOOK	SURVEYED		
	PLOTTED		
NO.	TEMPLATE		
	AREAS		
	AREAS CHECKED		

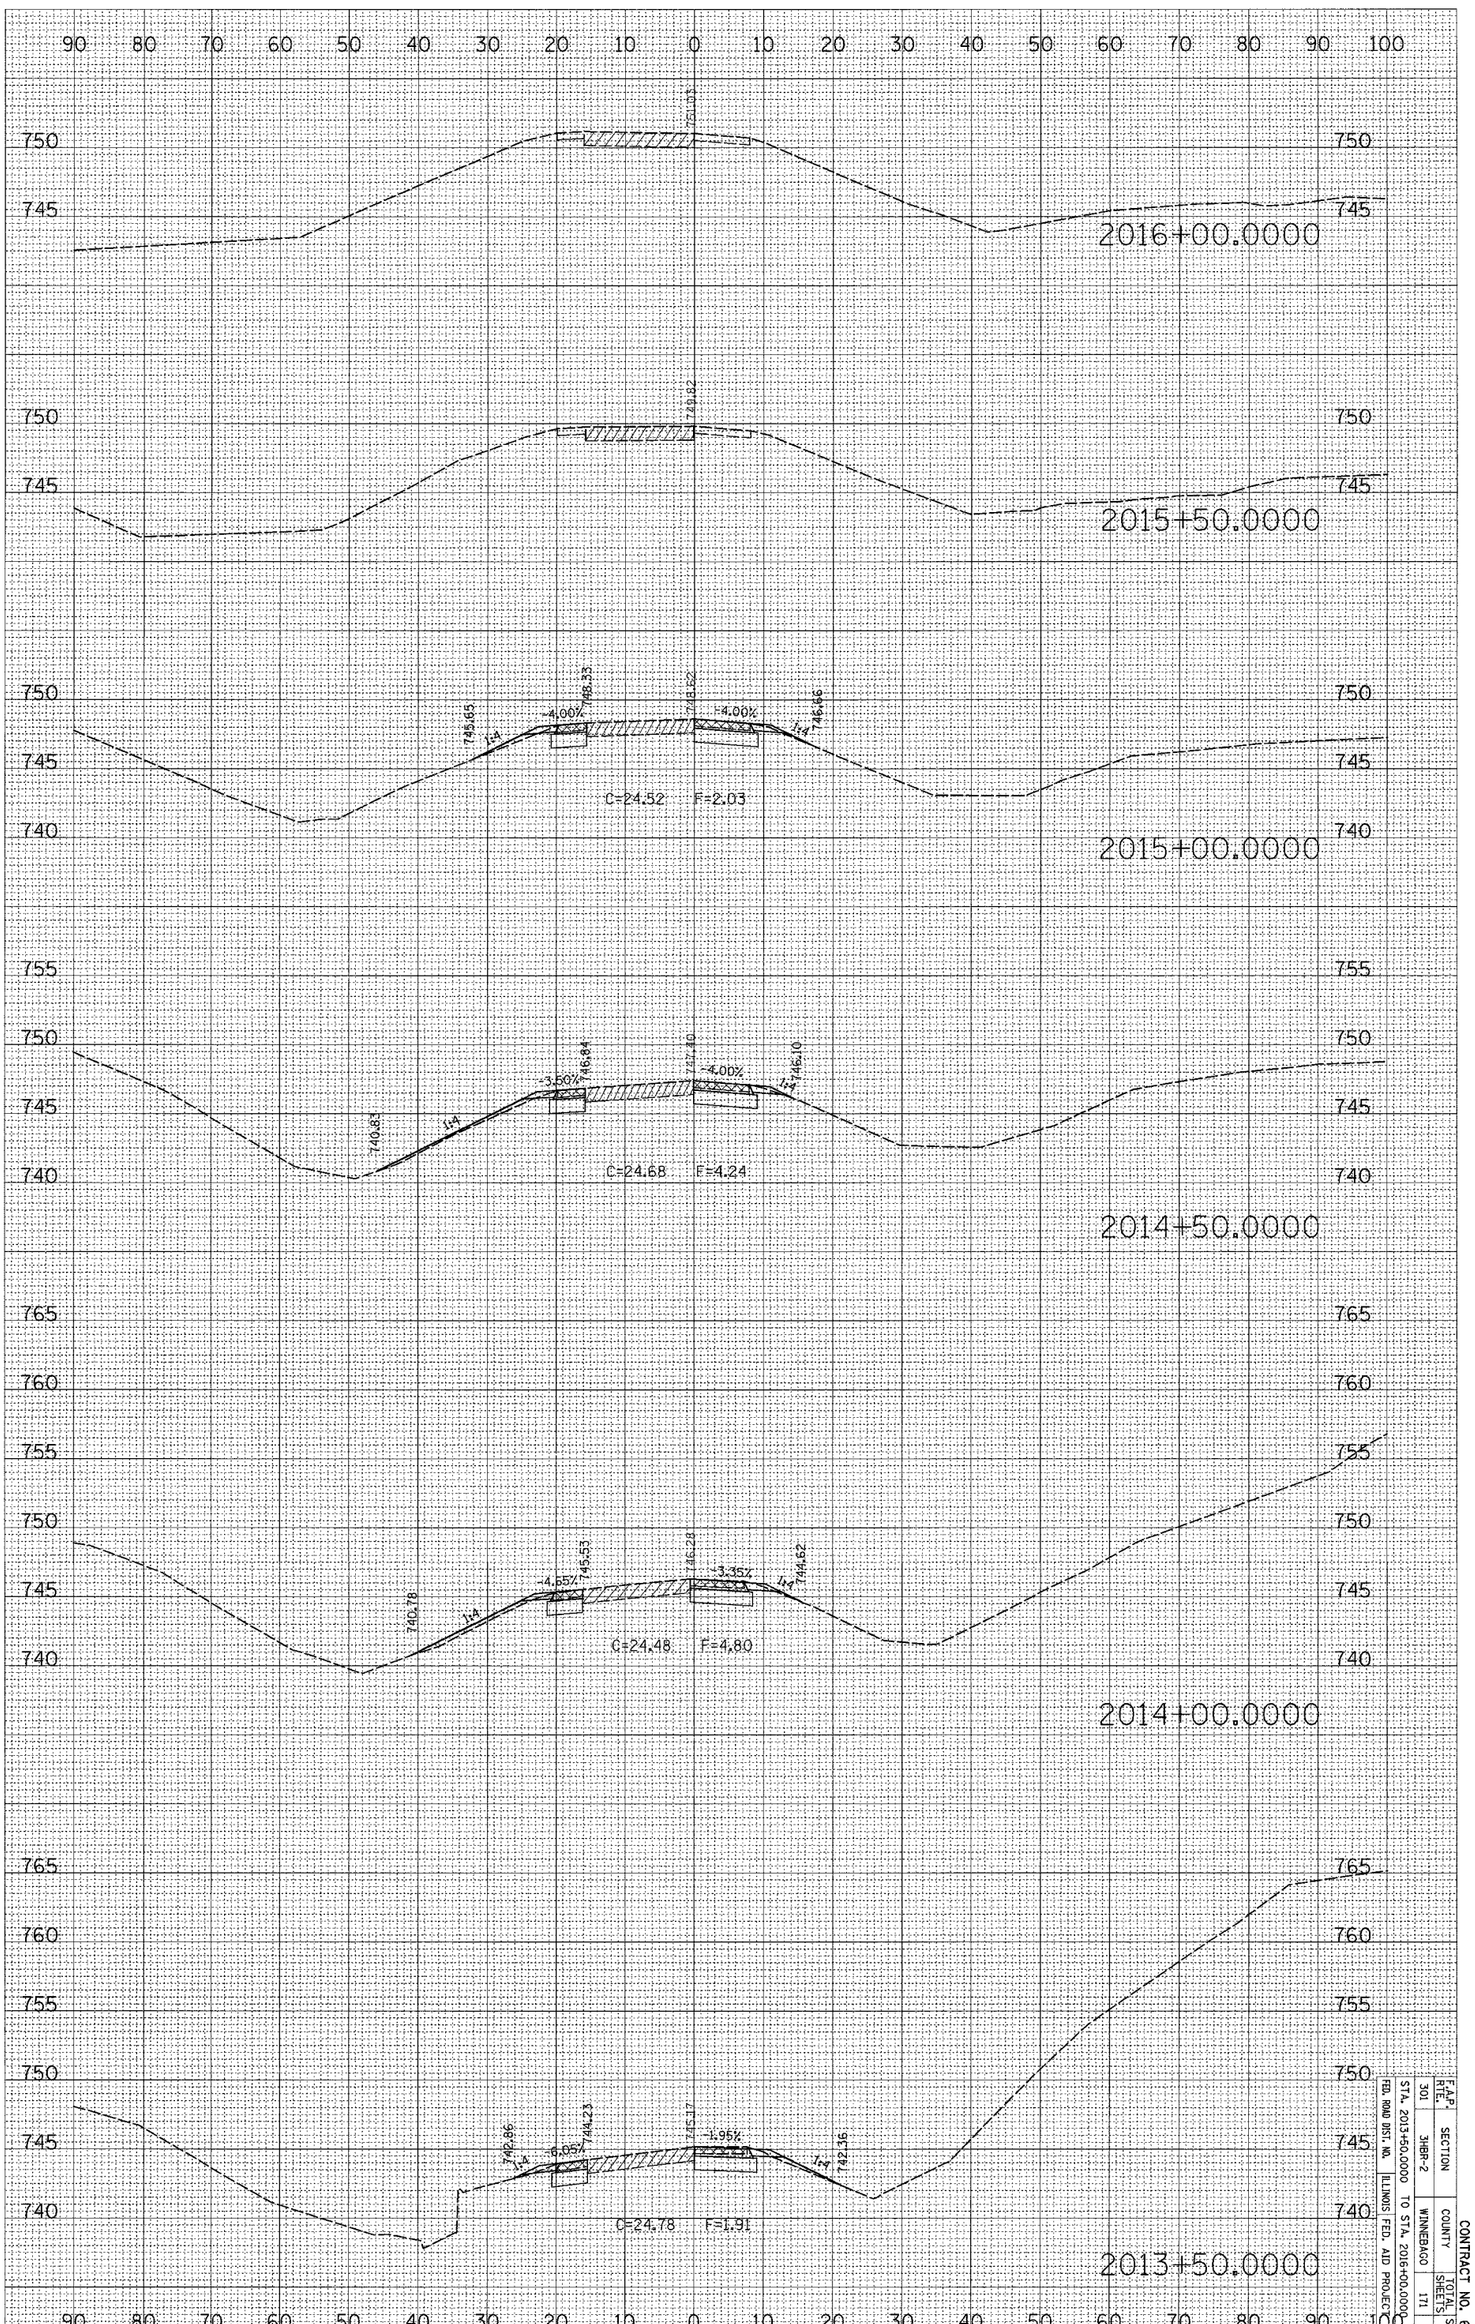

RAMP AD

CONTRACT NO. 64292

F.A.P. RTE.	SECTION	COUNTY	TOTAL SHEETS	SHEET NO.
301	JHBR-2	WINNEBAGO	171	160

FED. ROAD DIST. NO. | ILLINOIS | FED. AID PROJECT

STA. 2013+50.0000 TO STA. 2016+00.0000