PROPOSED TYPICALS

STA 1139+95 TO STA 1140+39.34

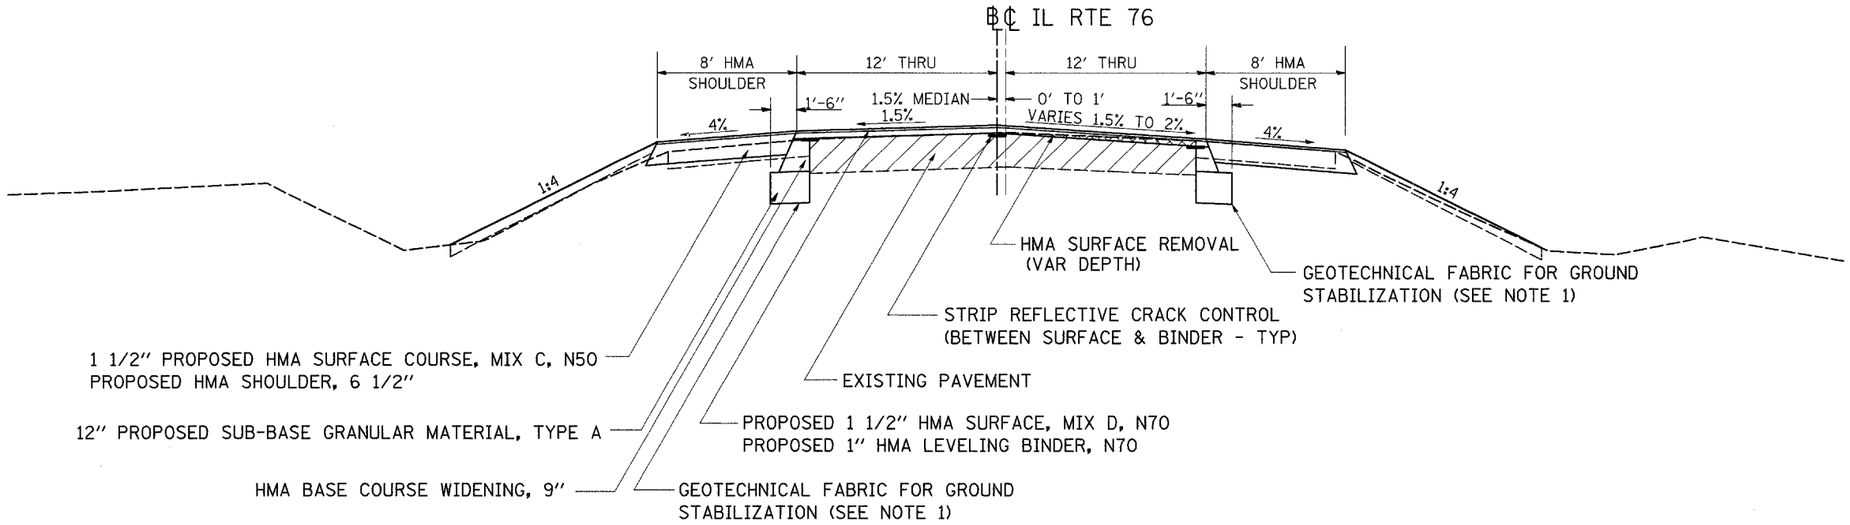

RATE OF APPLICATION = 112 LB/SQ YD/IN (MIX "C" & MIX "D")

NOTE 1:

STA 1141+00 - STA 1145+50 RT
STA 1141+00 - STA 1145+50 LT

STA 1140+39.34 TO STA 1146+78.40

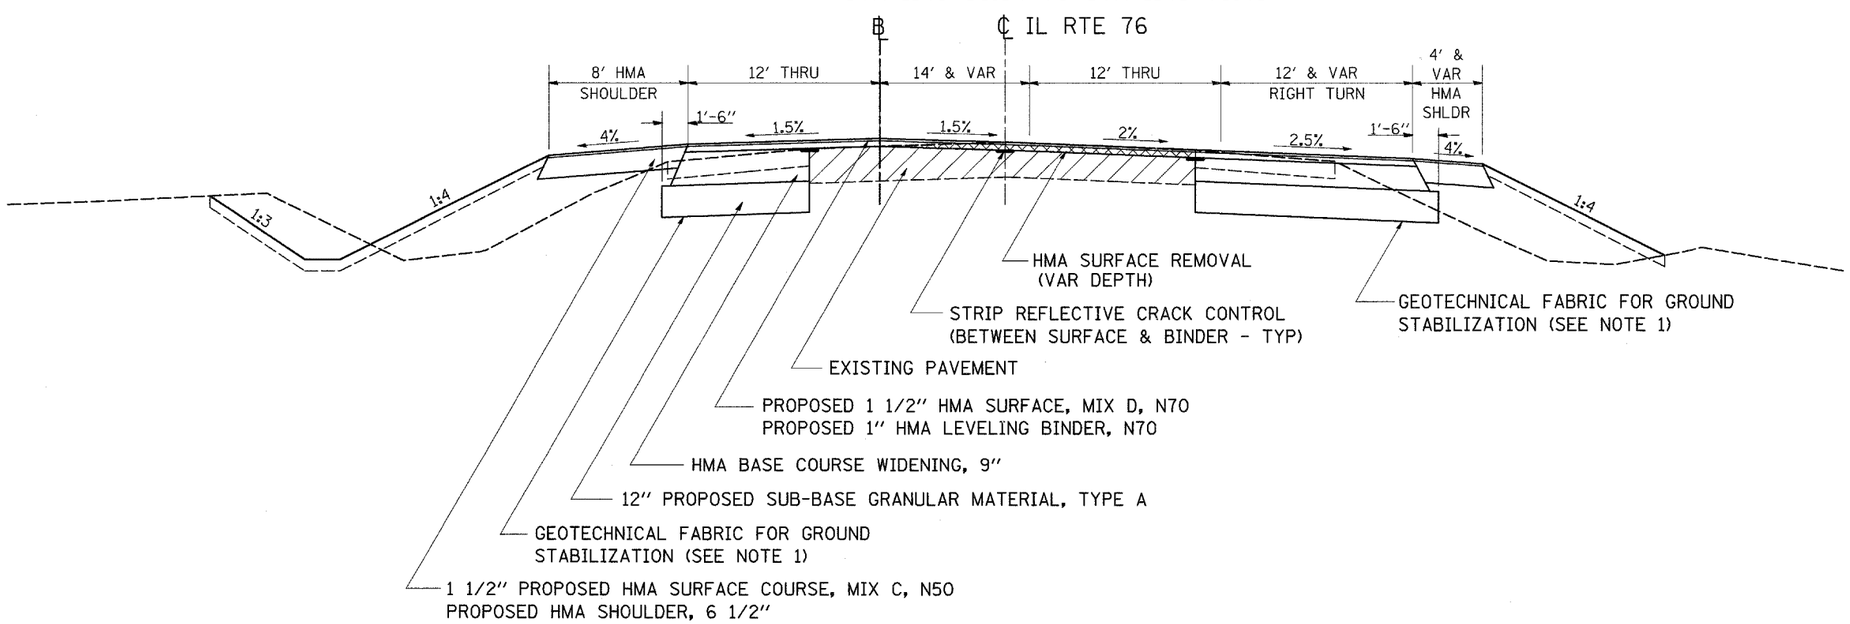

REMOVAL

RATE OF APPLICATION = 112 LB/SQ YD/IN (MIX "C" & MIX "D")

FILE NAME = c:\projects\p209604\d09604typ.dgn	USER NAME = polzinej	DESIGNED -	REVISED -	STATE OF ILLINOIS DEPARTMENT OF TRANSPORTATION	PROPOSED TYPICALS	F.A.P. RTE.	SECTION	COUNTY	TOTAL SHEETS	SHEET NO.
		DRAWN -	REVISED -			754	101M	BOONE	48	6
	PLOT SCALE = 50.0000 ' / IN.	CHECKED -	REVISED -					CONTRACT NO. 64A45		
	PLOT DATE = Tue Mar 11 07:55:14 2008	DATE -	REVISED -		SCALE: SHEET NO. OF SHEETS STA. TO STA.	FED. ROAD DIST. NO.	ILLINOIS	FED. AID PROJECT		