PAVEMENT ELEVATIONS

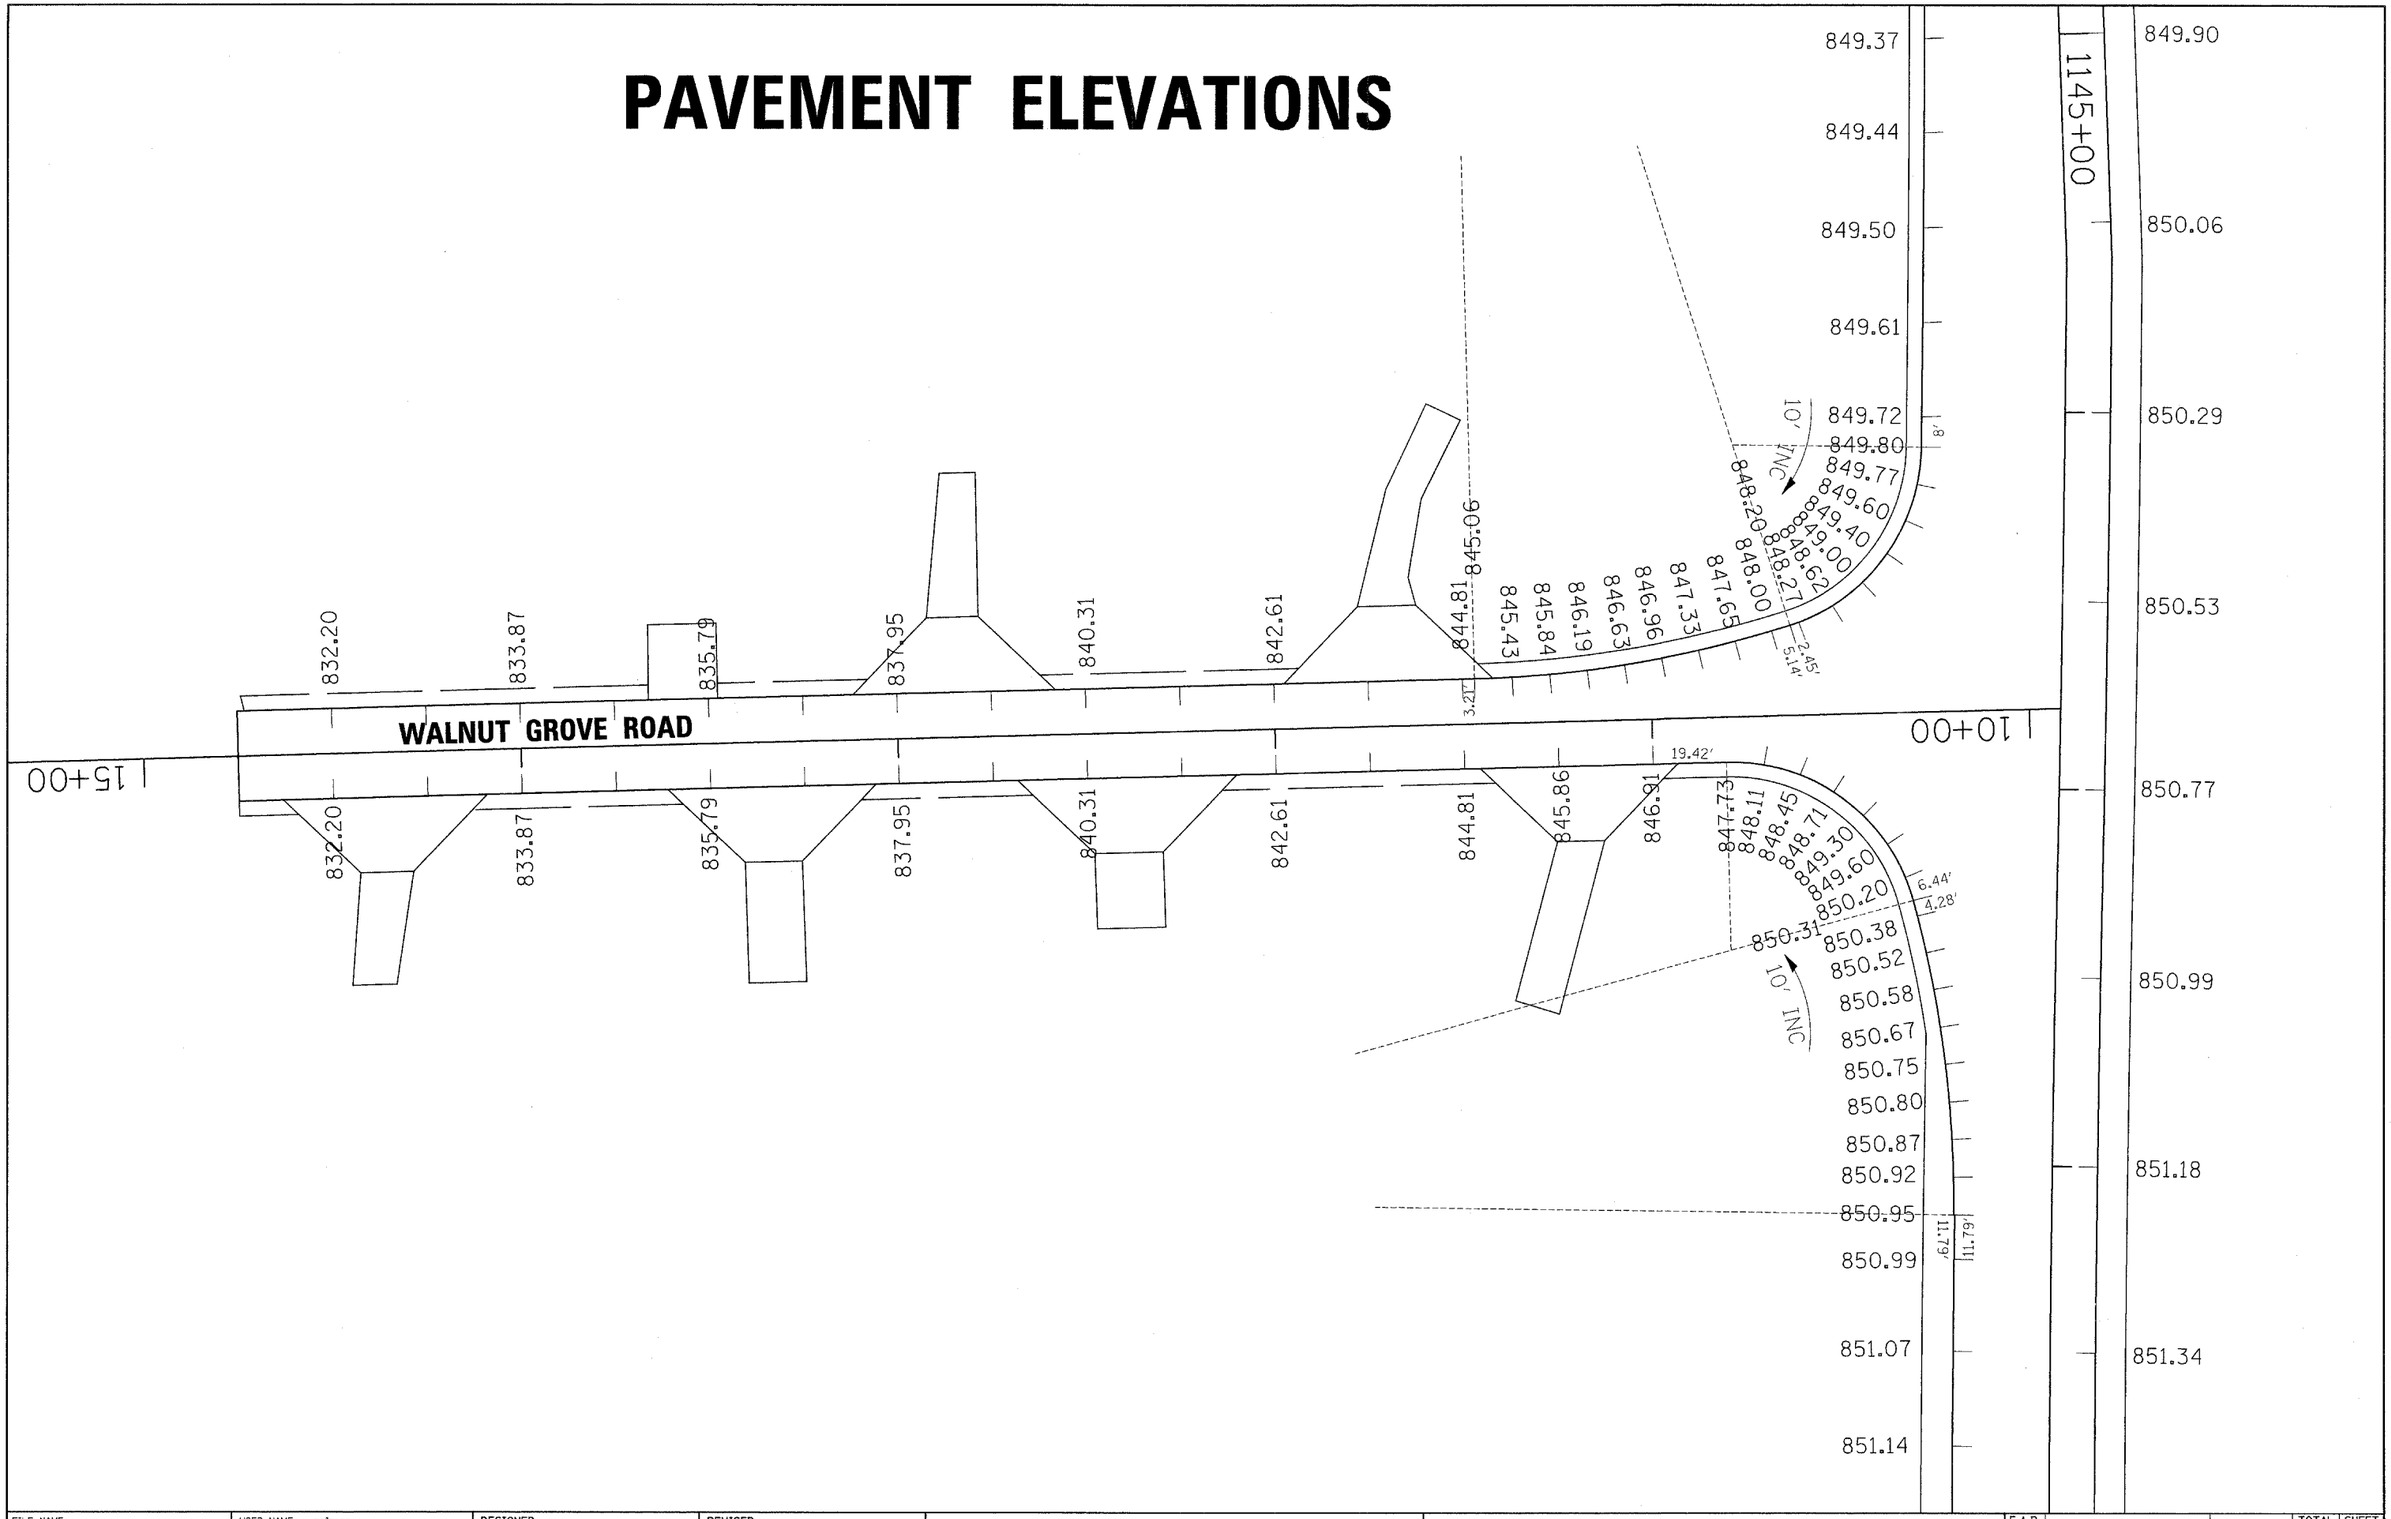

FILE NAME = c:\projects\p209604\d209604el.dgn	USER NAME = polznej	DESIGNED -	REVISED -
		DRAWN -	REVISED -
	PLOT SCALE = 20.0000 ' / IN.	CHECKED -	REVISED -
	PLOT DATE = Tue Mar 11 07:45:39 2008	DATE -	REVISED -

STATE OF ILLINOIS
DEPARTMENT OF TRANSPORTATION

PAVEMENT ELEVATIONS – WALNUT GROVE ROAD

SCALE: | SHEET NO. OF SHEETS | STA. | TO STA.

F.A.P. RTE.	SECTION	COUNTY	TOTAL SHEETS	SHEET NO.
754	101M	BOONE	48	18
		CONTRACT NO. 64A45		
FED. ROAD DIST. NO.	ILLINOIS	FED. AID PROJECT		