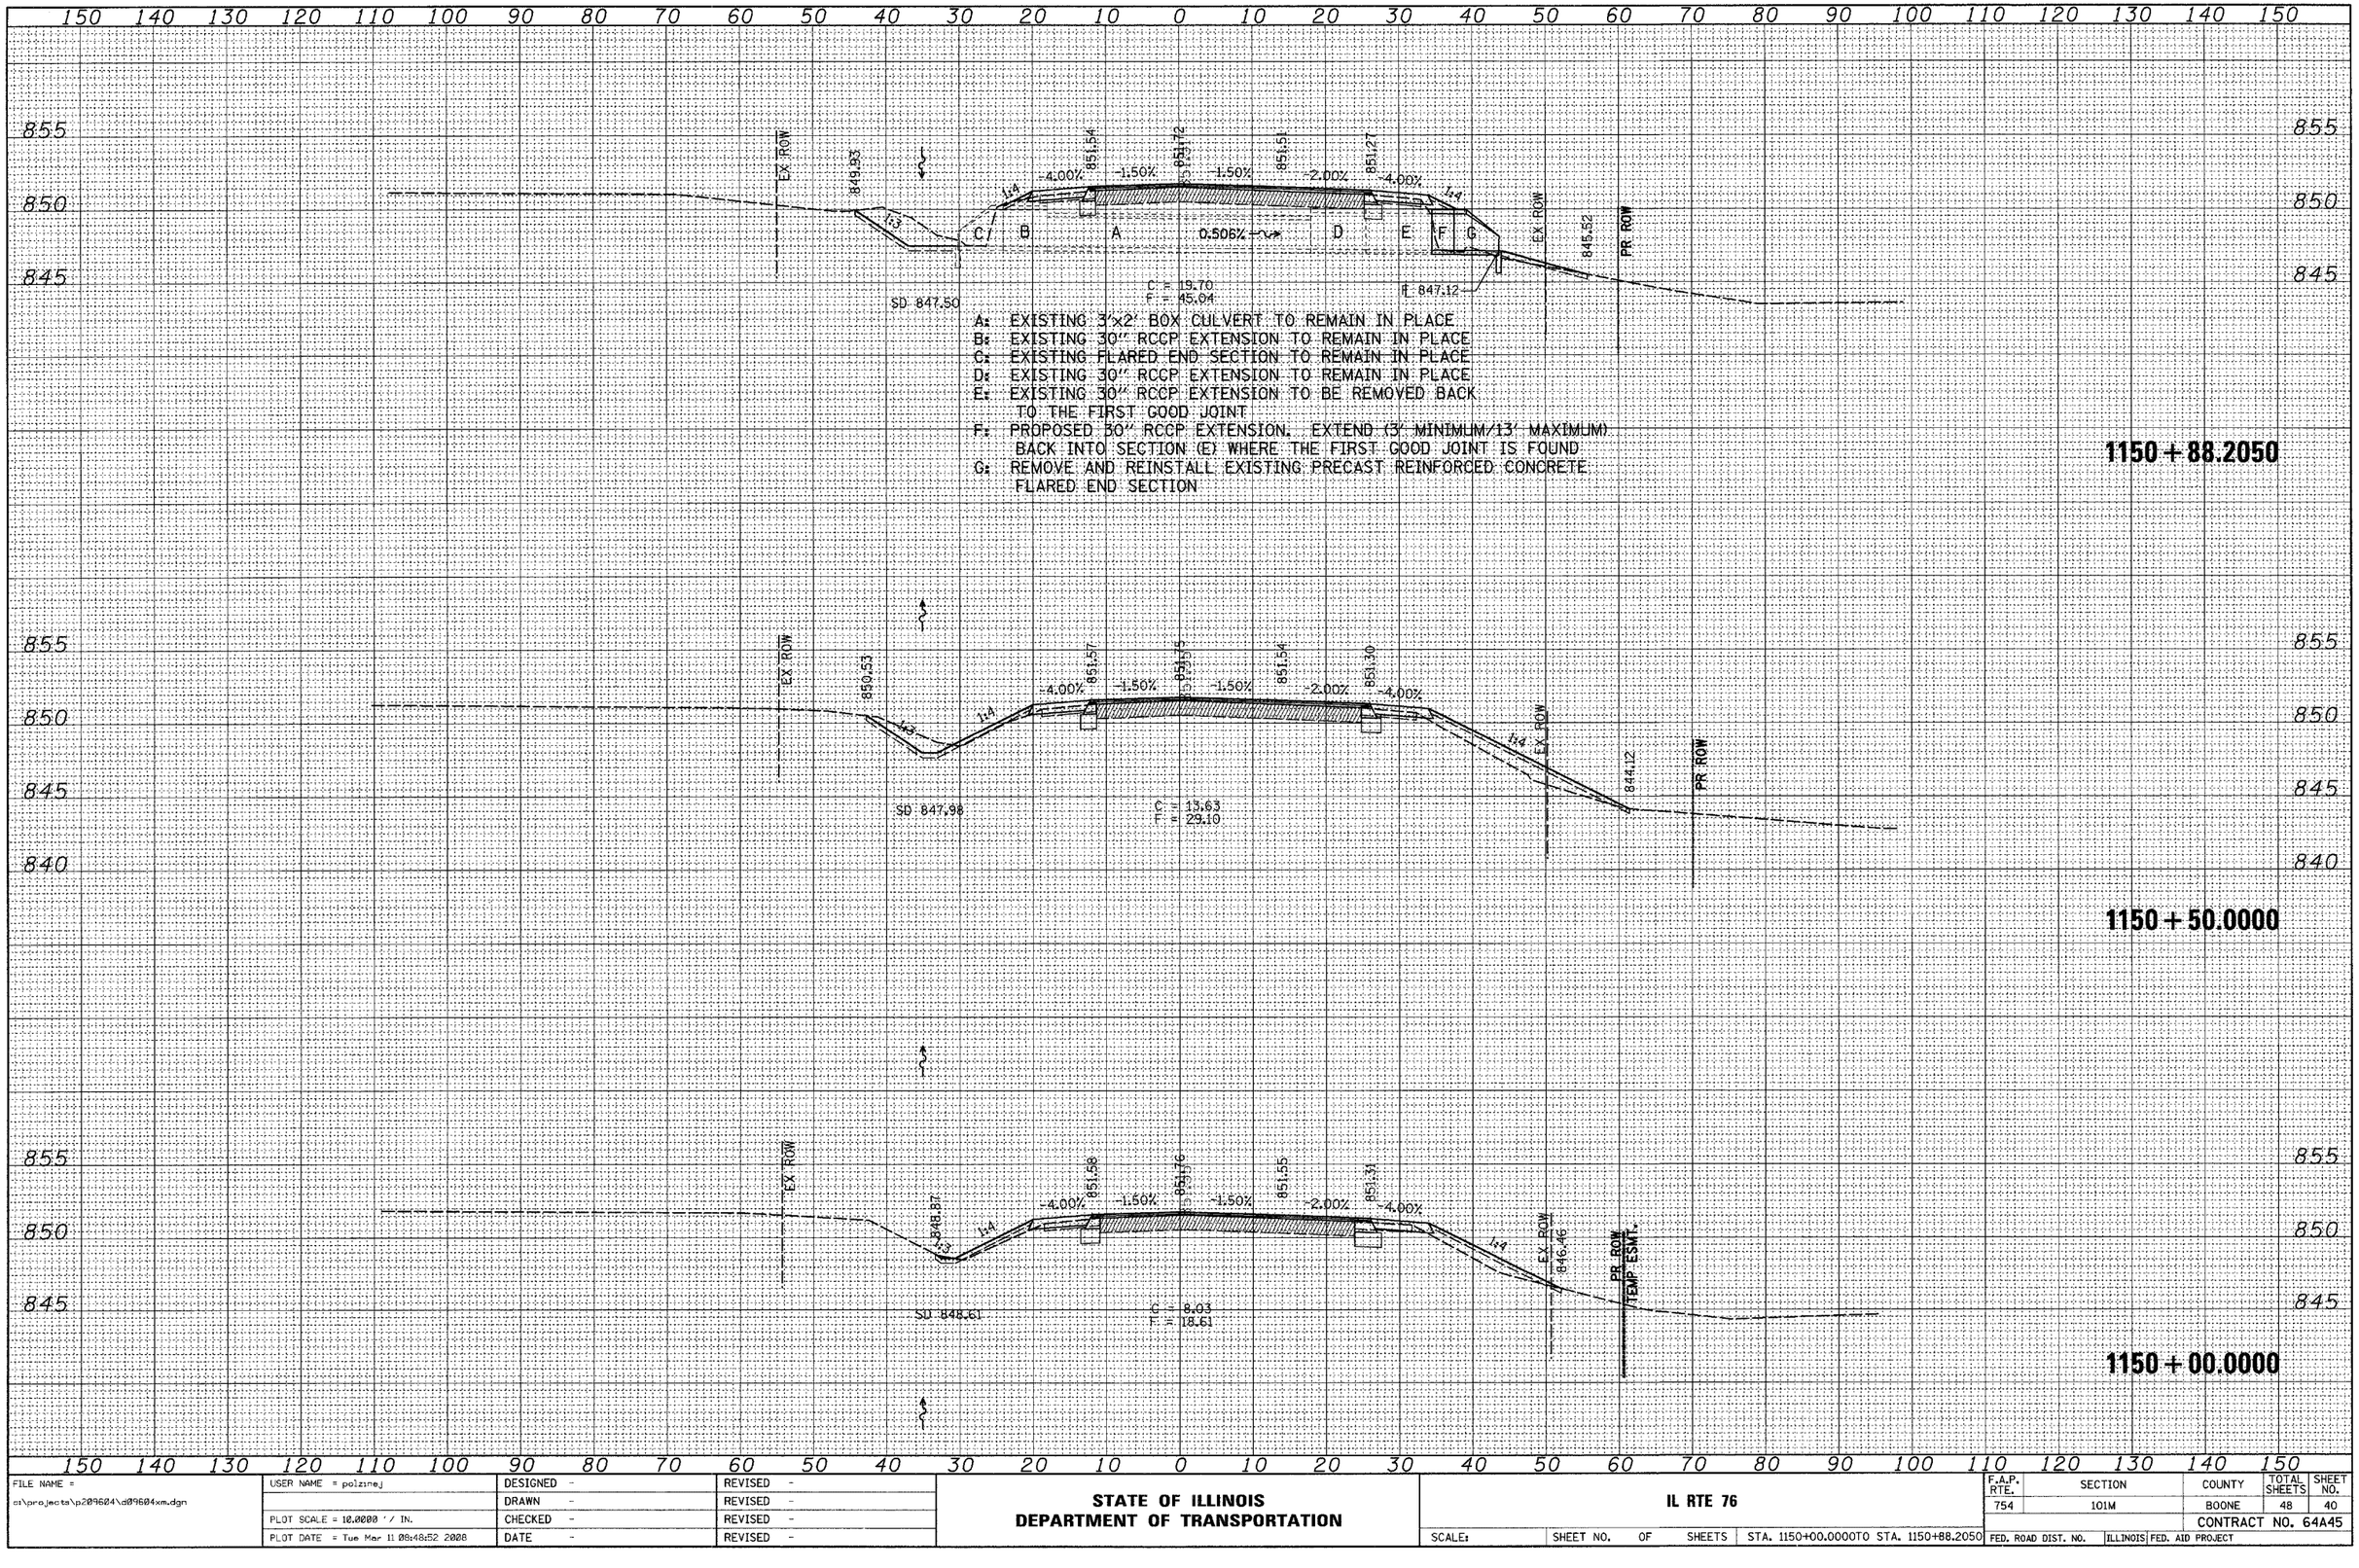

FILE NAME = c:\projects\p209604\d09604xm.dgn	USER NAME = polzinej	DESIGNED -	REVISED -	STATE OF ILLINOIS DEPARTMENT OF TRANSPORTATION	IL RTE 76			F.A.P. RTE.	SECTION	COUNTY	TOTAL SHEETS	SHEET NO.
		DRAWN -	REVISED -					754	101M	BOONE	48	40
	PLOT SCALE = 10.0000 ' / IN.	CHECKED -	REVISED -							CONTRACT NO. 64A45		
	PLOT DATE = Tue Mar 11 08:48:52 2008	DATE -	REVISED -		SCALE:	SHEET NO. OF SHEETS	STA. 1150+00.0000 TO STA. 1150+88.2050	FED. ROAD DIST. NO.	ILLINOIS	FED. AID PROJECT		

NOTE BOOK AREAS AREAS CHECKED NO.