DETAIL

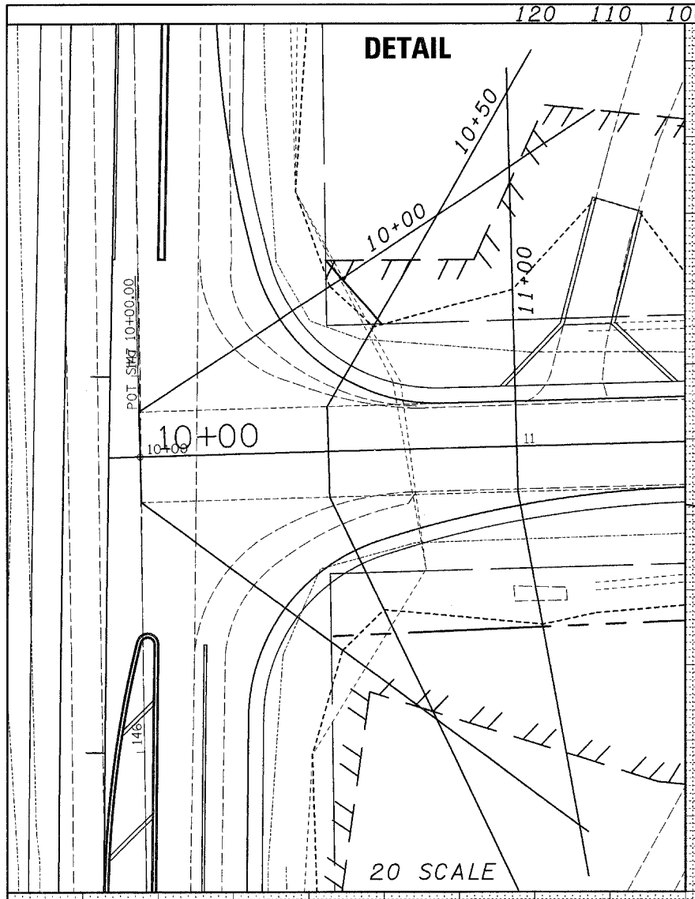

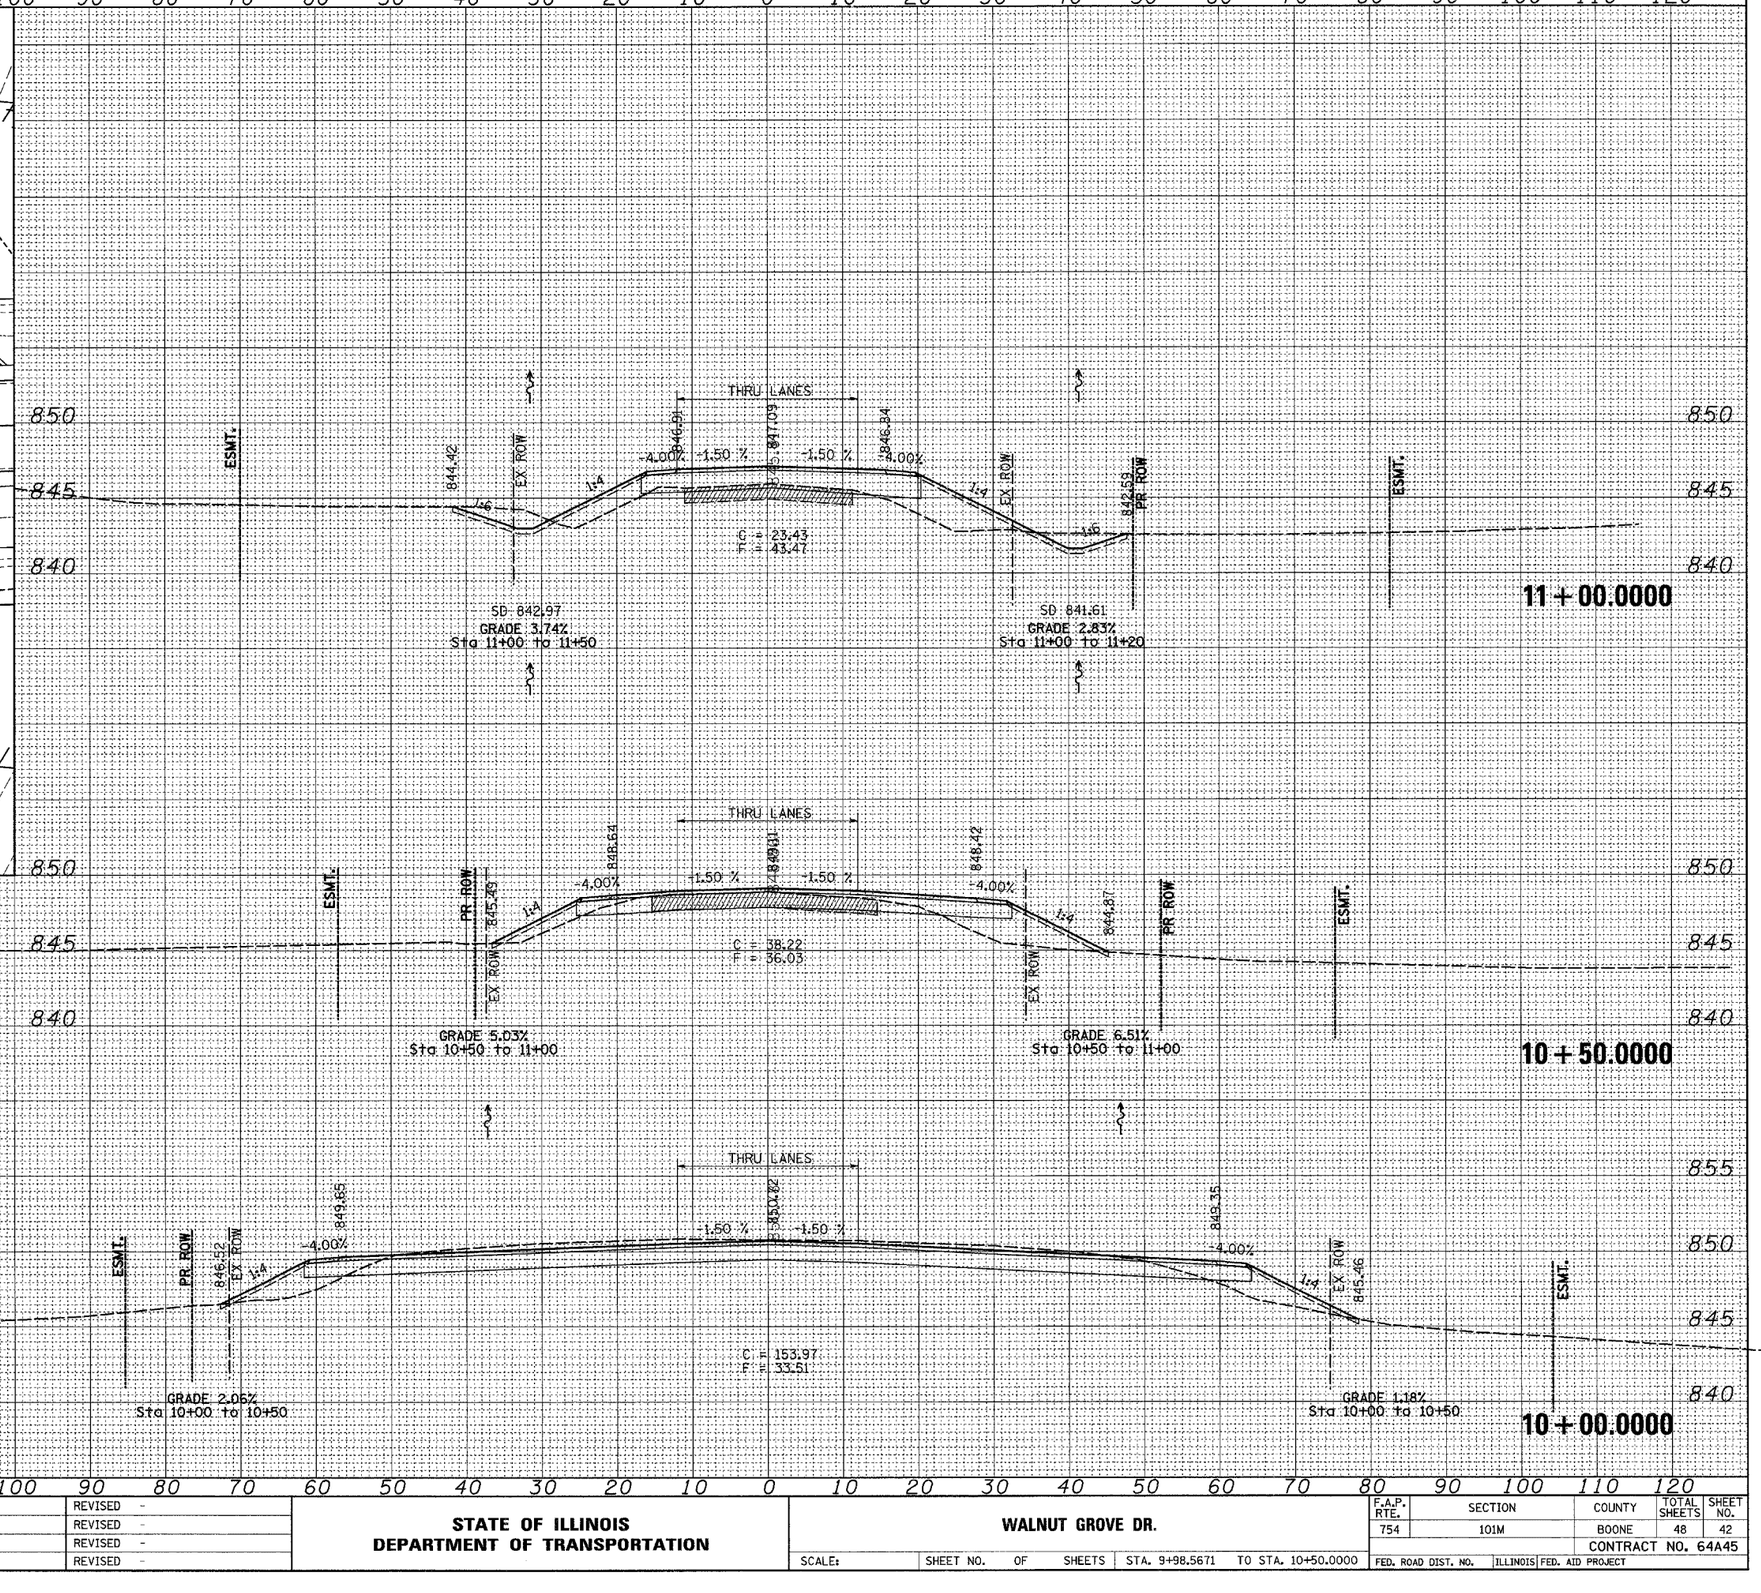

FILE NAME = c:\projects\p209604\d09604xs.dgn	USER NAME = polzinej	DESIGNED -	REVISED -	STATE OF ILLINOIS DEPARTMENT OF TRANSPORTATION	WALNUT GROVE DR.
		DRAWN -	REVISED -		
	PLOT SCALE = 10.0000 ' / IN.	CHECKED -	REVISED -		SCALE: SHEET NO. OF SHEETS STA. 9+98.5671 TO STA. 10+50.0000
	PLOT DATE = Tue Mar 11 09:00:43 2003	DATE -	REVISED -		

F.A.P. RTE.	SECTION	COUNTY	TOTAL SHEETS	SHEET NO.
754	101M	BOONE	48	42
		CONTRACT NO. 64A45		
FED. ROAD DIST. NO.	ILLINOIS	FED. AID PROJECT		

NOTE BOOK AREAS CHECKED NO.