STATE OF ILLINOIS
DEPARTMENT OF TRANSPORTATION

ROUTE NO.	SECTION	COUNTY	TOTAL SHEETS	SHEET NO.
F.A.P. 301	29T-1	JO DAVIESS	30	12
FED. ROAD DIST. NO. 7	ILLINOIS	FED. AID PROJECT-		

SHEET NO. 3
9 SHEETS

Contract #64C58

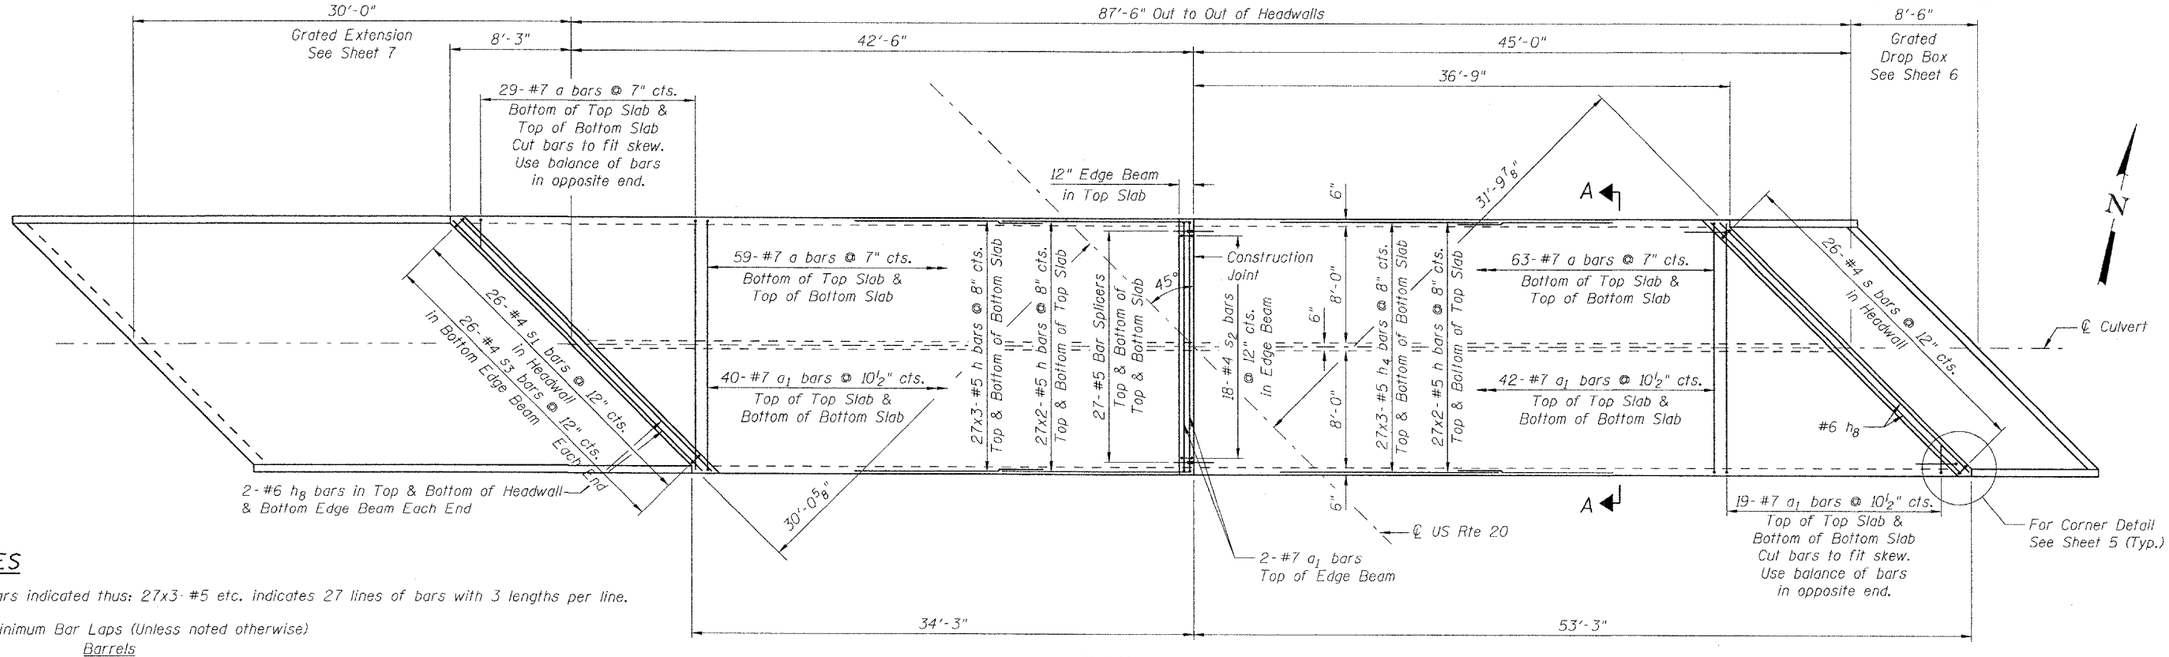

PLAN

NOTES

1. Bars indicated thus: 27x3-#5 etc. indicates 27 lines of bars with 3 lengths per line.
2. Minimum Bar Laps (Unless noted otherwise)

	Barrels
#4 bars	1'-4"
#5 bars	1'-8"
#6 bars	2'-0"

3. For Section A-A, see Sheet No. 5.

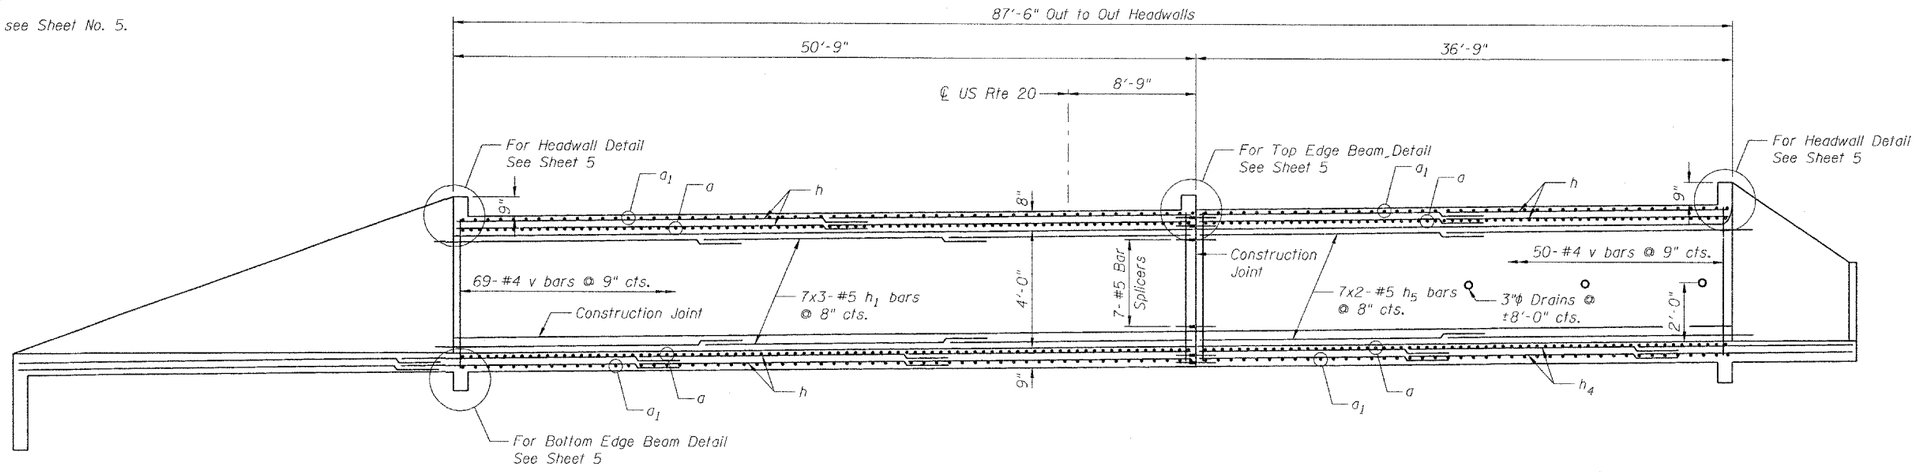

LONGITUDINAL SECTION
NORTH WALL
(Looking North)
*Measured Perpendicular to Roadway

DESIGNED	LAS
CHECKED	DAZ
DRAWN	SAW
CHECKED	LAS

CULVERT PLAN
US ROUTE 20/IL ROUTE 84
OVER UNNAMED TRIBUTARY
TO SMALLPOX CREEK
F.A.P. 301 SECTION 29T-1
JO DAVIESS COUNTY
STATION 924+32.00
STRUCTURE NO. 043-1077