PLOT DATE = Tue Feb 26 10:37:11 2008
FILE NAME = c:\projects\p200107\d00107xmsht1.dgn
PLOT SCALE = 10.0000 ' / IN.
USER NAME = cushmanbw

ORIGINAL SURVEY		BY	DATE
NOTE BOOK	SURVEYED		
NO.	PLOTTED		
	TEMPLATE		
	AREAS		
	AREAS CHECKED		

FINAL SURVEY		BY	DATE
NOTE BOOK	SURVEYED		
NO.	PLOTTED		
	TEMPLATE		
	AREAS		
	AREAS CHECKED		

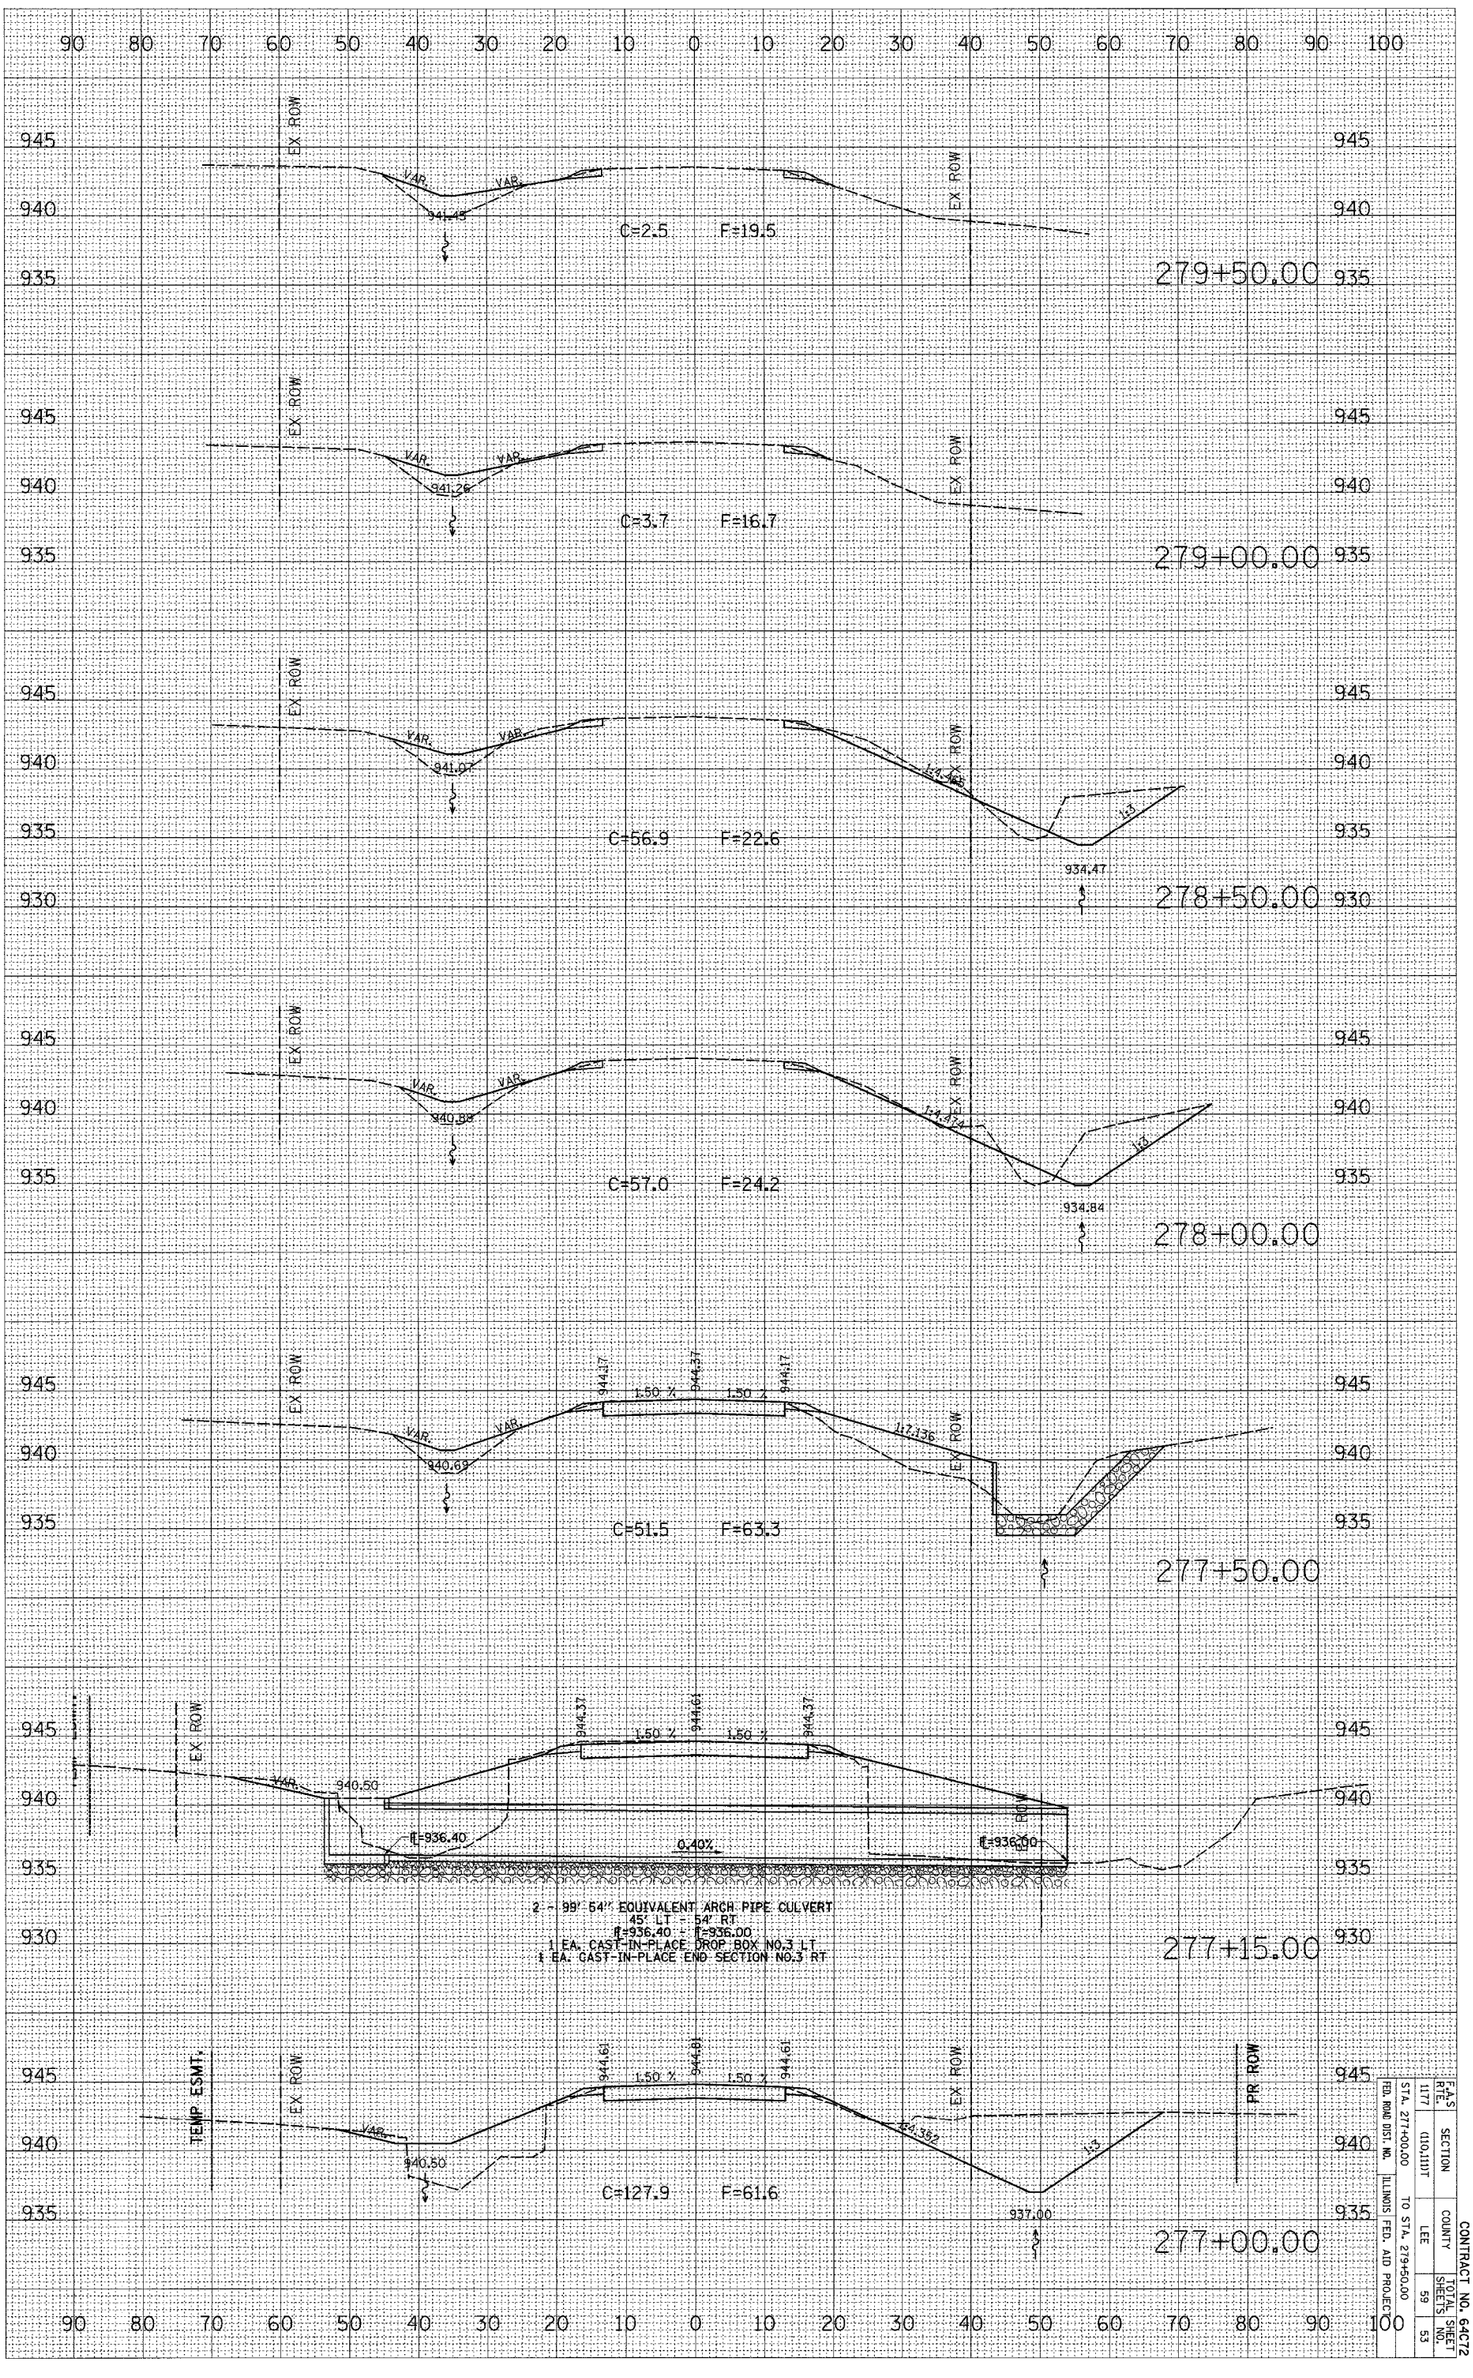

CONTRACT NO. 64072

F.A.S. RTE.	SECTION	COUNTY	TOTAL SHEETS	SHEET NO.
1177	(110,111)T	LEE	59	53

FED. ROAD DIST. NO. | ILLINOIS FED. AID PROJECT

STA. 277+00.00 TO STA. 279+50.00