Traffic Control Plan

Location 3
Structure Number 089–0060

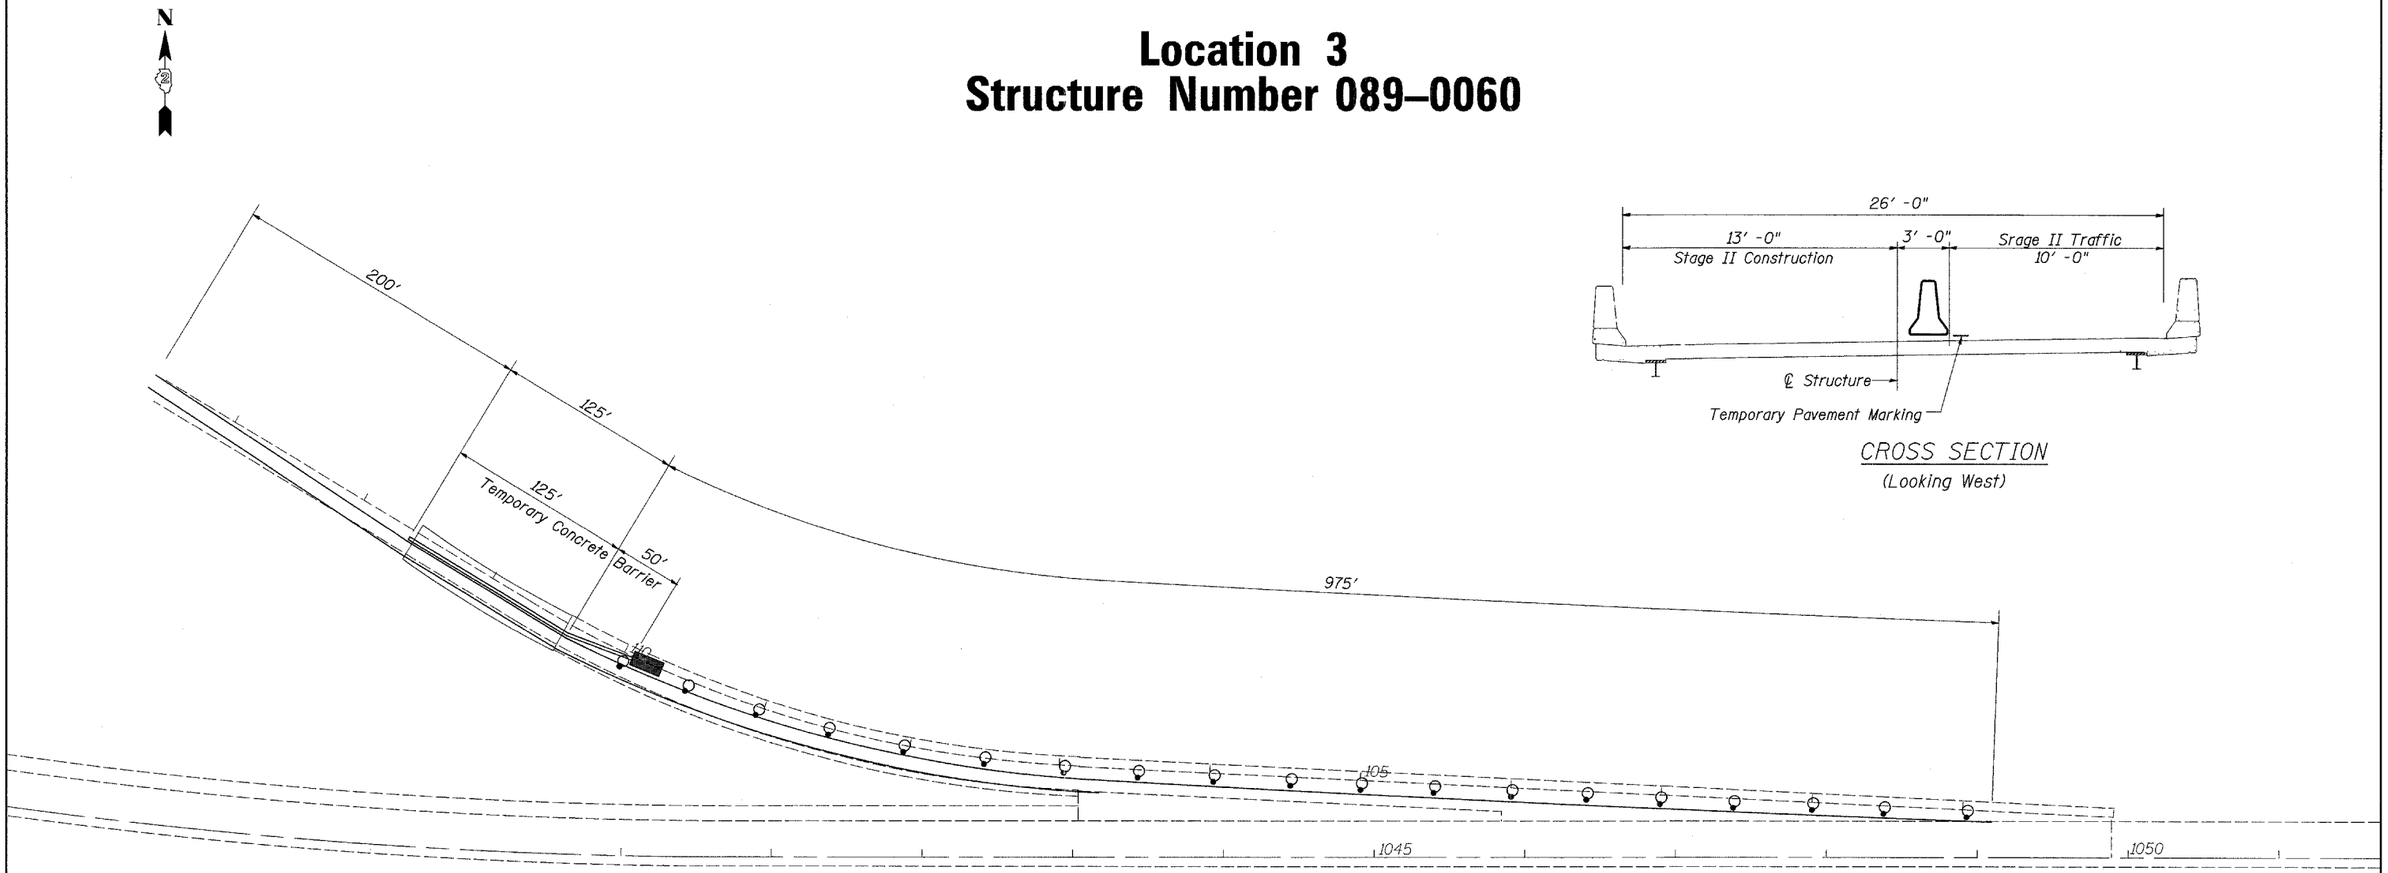

CROSS SECTION
(Looking West)

Work Zone Pavement Marking Removal

		Sq. Ft.
Stage I	Temporary Lines	320
Stage II	Temporary Lines	870
	Total	1190

Paint Pavement Marking - Line 4"

	Foot
Edge Lines	5200
Total	5200

Relocate Temporary Concrete Barrier

	Foot
Stage II	175
Temporary Storage	175
Total	350

TRAFFIC CONTROL PLAN
US ROUTE 20 WESTBOUND RAMP OVER SILVER CREEK
VARIOUS ROUTES
SECTION (106BR)M, (4B-2)M & (177-4B-3)M
VARIOUS COUNTIES
STRUCTURE NUMBER 089-0060

* Various
** (106BR)M, (4B-2)M & 177-4B-3)M

FILE NAME = O:\BR\CADD plans\Various Counties\Contract *64D99 2008 expansion joints\0080028.dgn	USER NAME = linkdj	DESIGNED -	REVISED -
		DRAWN -	REVISED -
	PLOT SCALE = 50.0000 ' / IN.	CHECKED -	REVISED -
	PLOT DATE = Sat Mar 15 11:13:20 2008	DATE -	REVISED -

STATE OF ILLINOIS
DEPARTMENT OF TRANSPORTATION

Traffic Control Plan

SCALE: | SHEET NO. OF SHEETS | STA. | TO STA.

F.A. RTE.	SECTION	COUNTY	TOTAL SHEETS	SHEET NO.
*	**	Various	26	8
	ILLINOIS	CONTRACT NO. 64D99		
FED. ROAD DIST. NO.	ILLINOIS	FED. AID PROJECT		