CONTRACT NO. 66681

F.A.P. RTE.	SECTION	COUNTY	TOTAL SHEETS	SHEET NO.
324	(7) DM	DEKALB	24	10
STA.	TO STA.			
FED. ROAD DIST. NO. 3	ILLINOIS	FED. AID PROJECT		

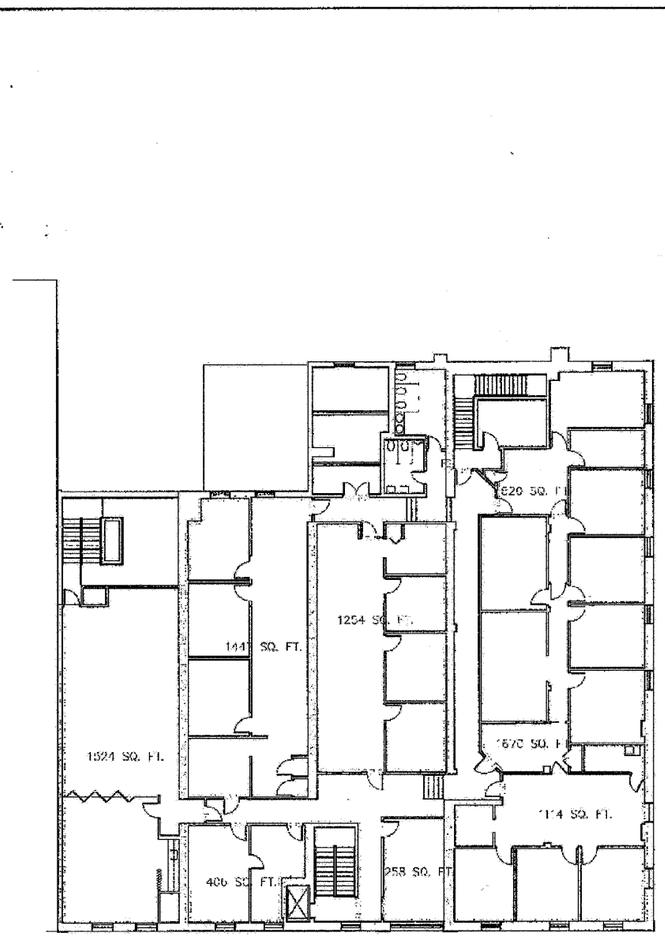

GROSS AREA SQ. FT. 11,339 SQ. FT.
RENTABLE AREA SQ. FT. 9,624 SQ. FT.
USABLE AREA SQ. FT. 8,193 SQ. FT.

2 SECOND FLOOR

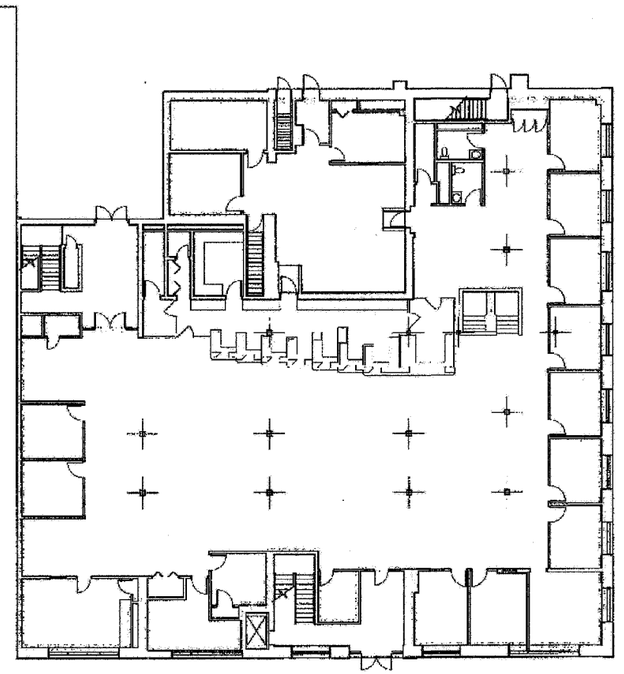

GROSS AREA SQ. FT. 12,299 SQ. FT.
RENTABLE AREA SQ. FT. 10,370 SQ. FT.
USABLE AREA SQ. FT. 10,370 SQ. FT.

1 FIRST FLOOR

FLOOR PLANS

SCALE: 1/8" = 1'-0" North

LARSON and DARBY Inc.
ARCHITECTS · ENGINEERS · PLANNERS
ROCKFORD, ILLINOIS CHICAGO, ILLINOIS

MEASURED DRAWINGS
NATIONAL CITY BANK
DEKALB FACILITY

REVISIONS	DATE
DRAWN APPROVED	
PROJECT NUMBER	8199
SHEET NUMBER	D-A1.2
DATE	8-30-1988

© 1988 Architects/Planners Larson and Darby Group Inc. 1111 Kilburn Ave Rockford, Illinois 61101 (815) 987-8700

PLOT DATE = 4/07
FILE NAME = 205486-ARCHLOGN
PLOT SCALE = AS NOTED
USER NAME = ARR

FOR INFORMATION ONLY

REVISIONS NAME	DATE

ILLINOIS DEPARTMENT OF TRANSPORTATION

EXISTING PLAN
FAP 324 (IL 23)
SECTION (7) DM
DEKALB COUNTY

SCALE: VERT.
HORIZ.
DATE

DRAWN BY A.R.R.
CHECKED BY J.K.C.