CONTRACT NO. 66720

F.A.P. RTE.	SECTION	COUNTY	TOTAL SHEETS	SHEET NO.
326	(111CS) W&RS-2I	GRUNDY	85	31
STA.	TO STA.			
FED. ROAD DIST. NO. _	ILLINOIS	FED. AID PROJECT		

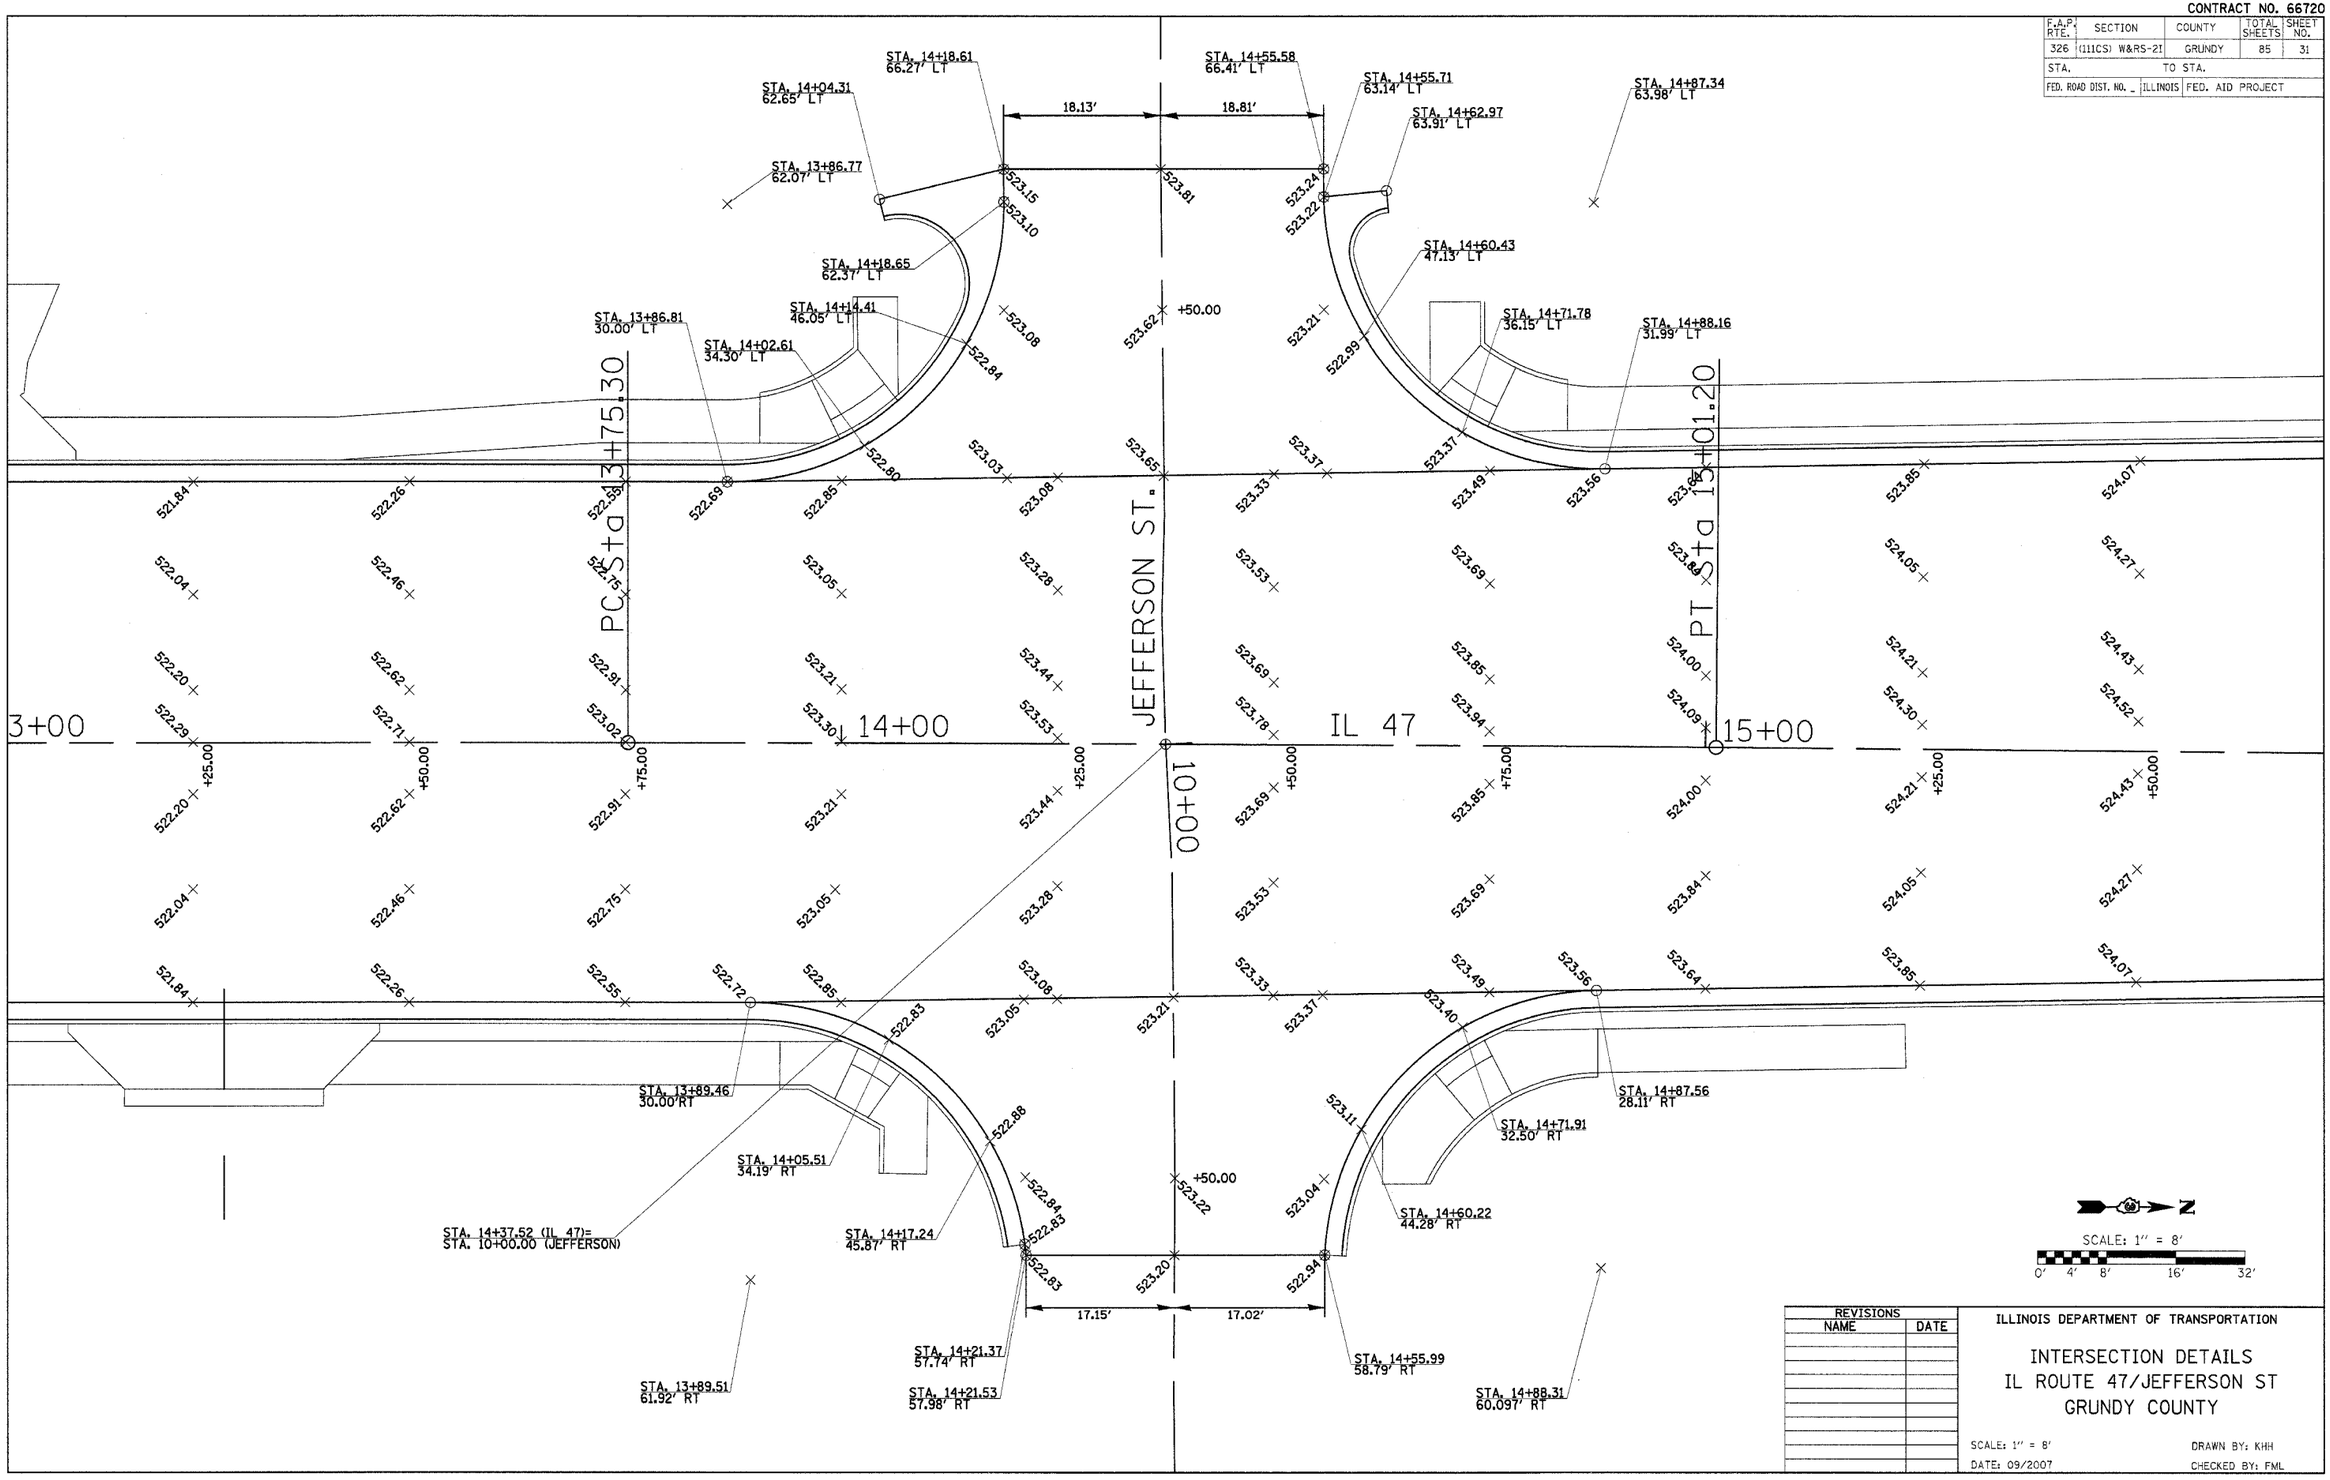

REVISIONS NAME	DATE

ILLINOIS DEPARTMENT OF TRANSPORTATION

INTERSECTION DETAILS
IL ROUTE 47/JEFFERSON ST
GRUNDY COUNTY

SCALE: 1" = 8'
DATE: 09/2007
DRAWN BY: KHH
CHECKED BY: FML

PLOT DATE = $DATE$
FILE NAME = $FILE$
PLOT SCALE = $SCALE$
USER NAME = $USER$

INTERSECTION DETAILS - IL ROUTE 47 & JEFFERSON ST.

.\Intersection detail sheets.dgn 1/29/2008 10:58:13 PM