F.A.P. RTE.	SECTION	COUNTY	TOTAL SHEETS	SHEET NO.
698	(102,103)RS-4	BUREAU	12	1
FED. ROAD DIST. NO.		ILLINOIS	CONTRACT NO. 66762	

INDEX OF SHEETS

HIGHWAY STANDARDS

SEE SHEET 2

MICROFILMED _____
REEL NUMBER _____
AWARDED _____
RESIDENT ENGINEER _____
AS BUILT CHANGES WERE MADE
ON THE FOLLOWING SHEETS _____

```
0   100'   200'   300' — 1"= 100'
0    10'    20'    30' — 1"= 10'
0   50'    100'
0          50'    100' — 1"= 50'
0          50'    100' — 1"= 40'
0          50'         100' — 1"= 30'
0                50'        100' — 1"= 20'
```
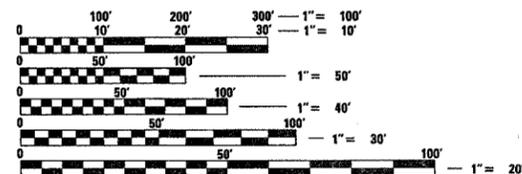
FULL SIZE PLANS HAVE BEEN PREPARED USING STANDARD
ENGINEERING SCALES. REDUCED SIZED PLANS WILL NOT
CONFORM TO STANDARD SCALES. IN MAKING MEASUREMENTS
ON REDUCED PLANS, THE ABOVE SCALES MAY BE USED.

J.U.L.I.E.
JOINT UTILITY LOCATION INFORMATION FOR EXCAVATION
1-800-892-0123
OR 811

PROJECT ENGINEER: JOE KANNEL
UNIT CHIEF: PAT BRABOY
DISTRICT 3 NO. (815) 434-6131
CONTRACT NO. 66762

PLOT DATE = Mar. 17, 2008 - 07:58:49 AM
FILE NAME = e:\projects\ed03\08\coversht.dgn
PLOT SCALE = 50.0000 '/ IN.
USER NAME = braboypc

STATE OF ILLINOIS
DEPARTMENT OF TRANSPORTATION
DIVISION OF HIGHWAYS

PROPOSED
HIGHWAY PLANS

F.A.P. ROUTE 698 (IL 89)
SECTION (102,103)RS-4
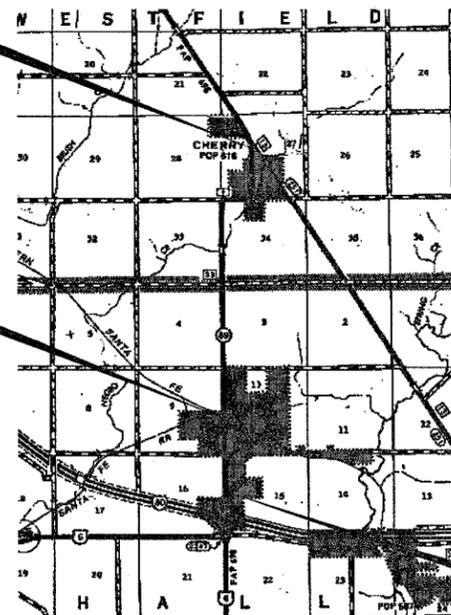### PROJECT F-0698(028)
BUREAU COUNTY

C – 93 – 055 – 08

PROJECT DESCRIPTION

3P RESURFACING ON IL. 89 FROM NORTH OF I-80

TO PARK AVE. IN CHERRY

BEGIN PROJECT
STA. 404 + 77

RAILROAD OMISSION

END PROJECT
STA. 621 + 03

N

GROSS LENGTH =   21,626 FT. =   4.10 MI.
NET LENGTH =   21,626 FT. =   4.10 MI.

D-93-031-08

LOCATION OF SECTION INDICATED THUS: - ▄▄

FUNCTION CLASSIFICATION
RURAL MINOR ARTERIAL
2008 ADT = 1750

P.V. = 89.7%   S.U. = 4.6%   M.U. = 5.7%

STATE OF ILLINOIS
DEPARTMENT OF TRANSPORTATION
DIVISION OF HIGHWAYS

SUBMITTED _____ 20___

George F. Ryan
DEPUTY DIRECTOR OF HIGHWAYS, REGION ENGINEER
May 9, 2008

Eric E. Harm
Interim **ENGINEER OF DESIGN AND ENVIRONMENT**
May 9, 2008

Christine M. Reed
DIRECTOR OF HIGHWAYS, CHIEF ENGINEER