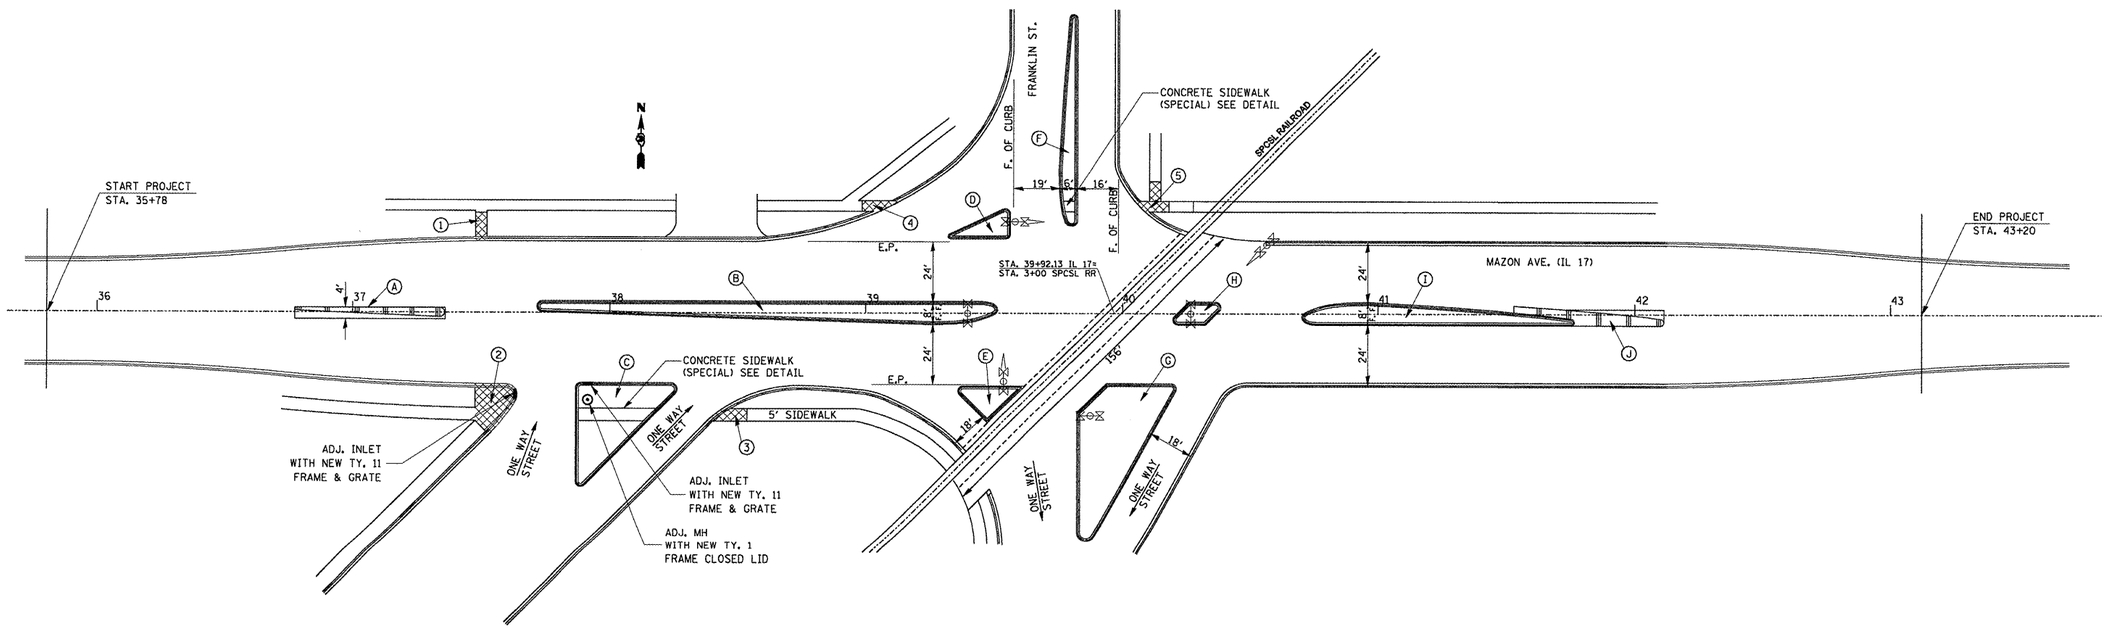

SIDEWALK REMOVAL AND REPLACEMENT

INLET

MANHOLE

CURB & GUTTER/MEDIAN & ISLAND NOSE DETAIL

MAIN STREET INTERSECTION

SEE SCHEDULE FOR LOCATION NUMBER PAY ITEMS

NOTE:
ALL MEDIAN NOSES SHALL BE RAMPED.

SIDEWALK RAMPS SHALL BE ADA ACCESSIBLE.

WHEN BUTTING UP AGAINST EXIST. CONC.
USE 3/4" EXPANSION FILLER.

FILE NAME = c:\projects\ed03208\details.dgn	USER NAME = corcoranlm	DESIGNED -	REVISED -	STATE OF ILLINOIS DEPARTMENT OF TRANSPORTATION	DETAILS			F.A.P RTE.	SECTION	COUNTY	TOTAL SHEETS / SHEET NO.
		DRAWN -	REVISED -					41	(15Z)I	LIVINGSTON	10 / 5
	PLOT SCALE = 50.0000 ' / IN.	CHECKED -	REVISED -							CONTRACT NO. 66764	
	PLOT DATE = Mar 25, 2008 - 01:34:23 PM	DATE -	REVISED -		SCALE:	SHEET NO. OF SHEETS	STA. TO STA.	FED. ROAD DIST. NO.	ILLINOIS	FED. AID PROJECT	