SECTION 20, T 23 N. R. 3 W. 3rd P.M.

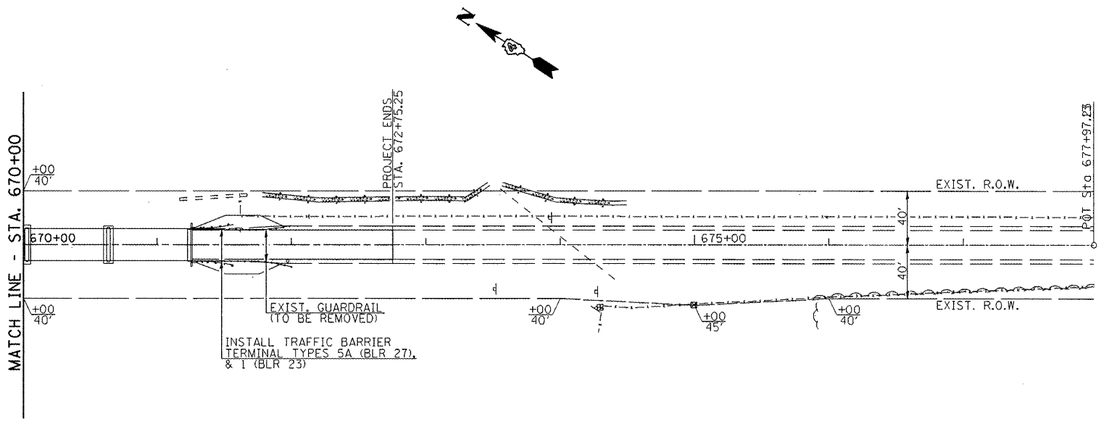

PLAN

0 50 100

SCALE: 1" = 50'

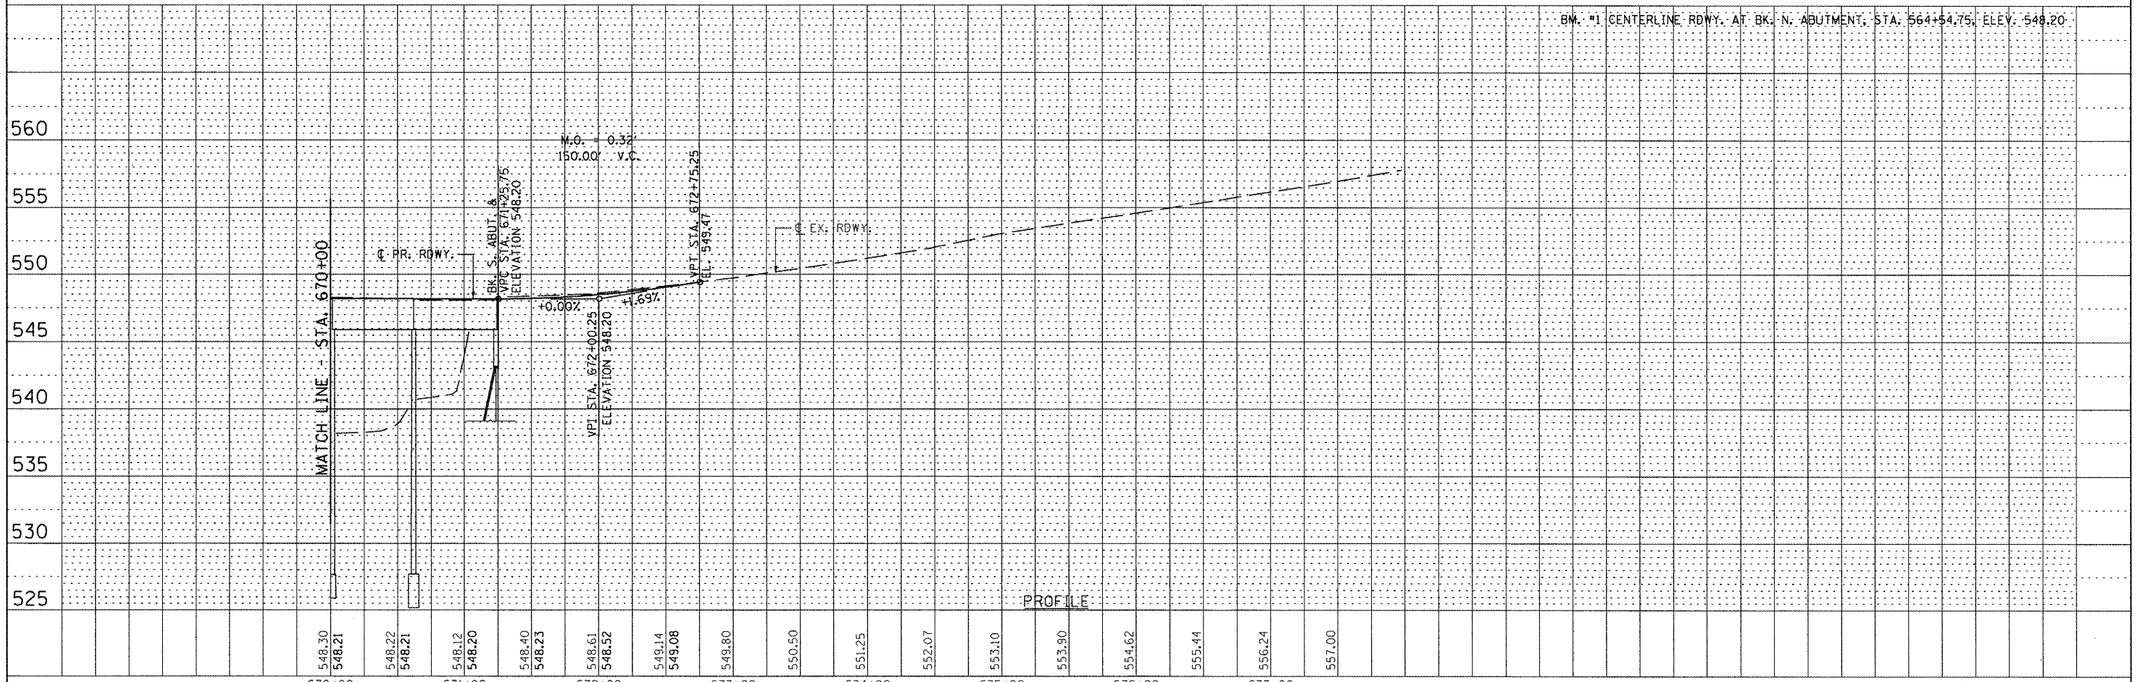

FILE NAME = $FILES$	USER NAME = $USER$	DESIGNED -	REVISED -
		CHECKED -	REVISED -
	PLOT SCALE = $SCALE$	DRAWN -	REVISED -
	PLOT DATE = $DATE$	CHECKED -	REVISED -

Allen Henderson & Associates, Inc.
Civil and Structural Engineers Springfield, IL.
62703 Phone: (217)544-8033 IL. Design Firm
No. 184-001907

PLAN & PROFILE

SCALE: | SHEET NO. OF SHEETS | STA. TO STA.

F.A.S. RTE.	SECTION	COUNTY	TOTAL SHEETS	SHEET NO.
477	108B-1-2	TAZEWELL	29	7
		CONTRACT NO. 68485		

FED. ROAD DIST. NO. | ILLINOIS | FED. AID PROJECT

PLAN: SURVEYED / PLOTTED / ALIGNMENT CHECKED / RT. OF WAY CHECKED / CADD FILE NAME / NOTE BOOK NO. / BY / DATE

PROFILE: SURVEYED / PLOTTED / GRADES CHECKED / B.M. NOTED / STRUCTURE NOTATNS CHKD / NOTE BOOK NO. / BY / DATE