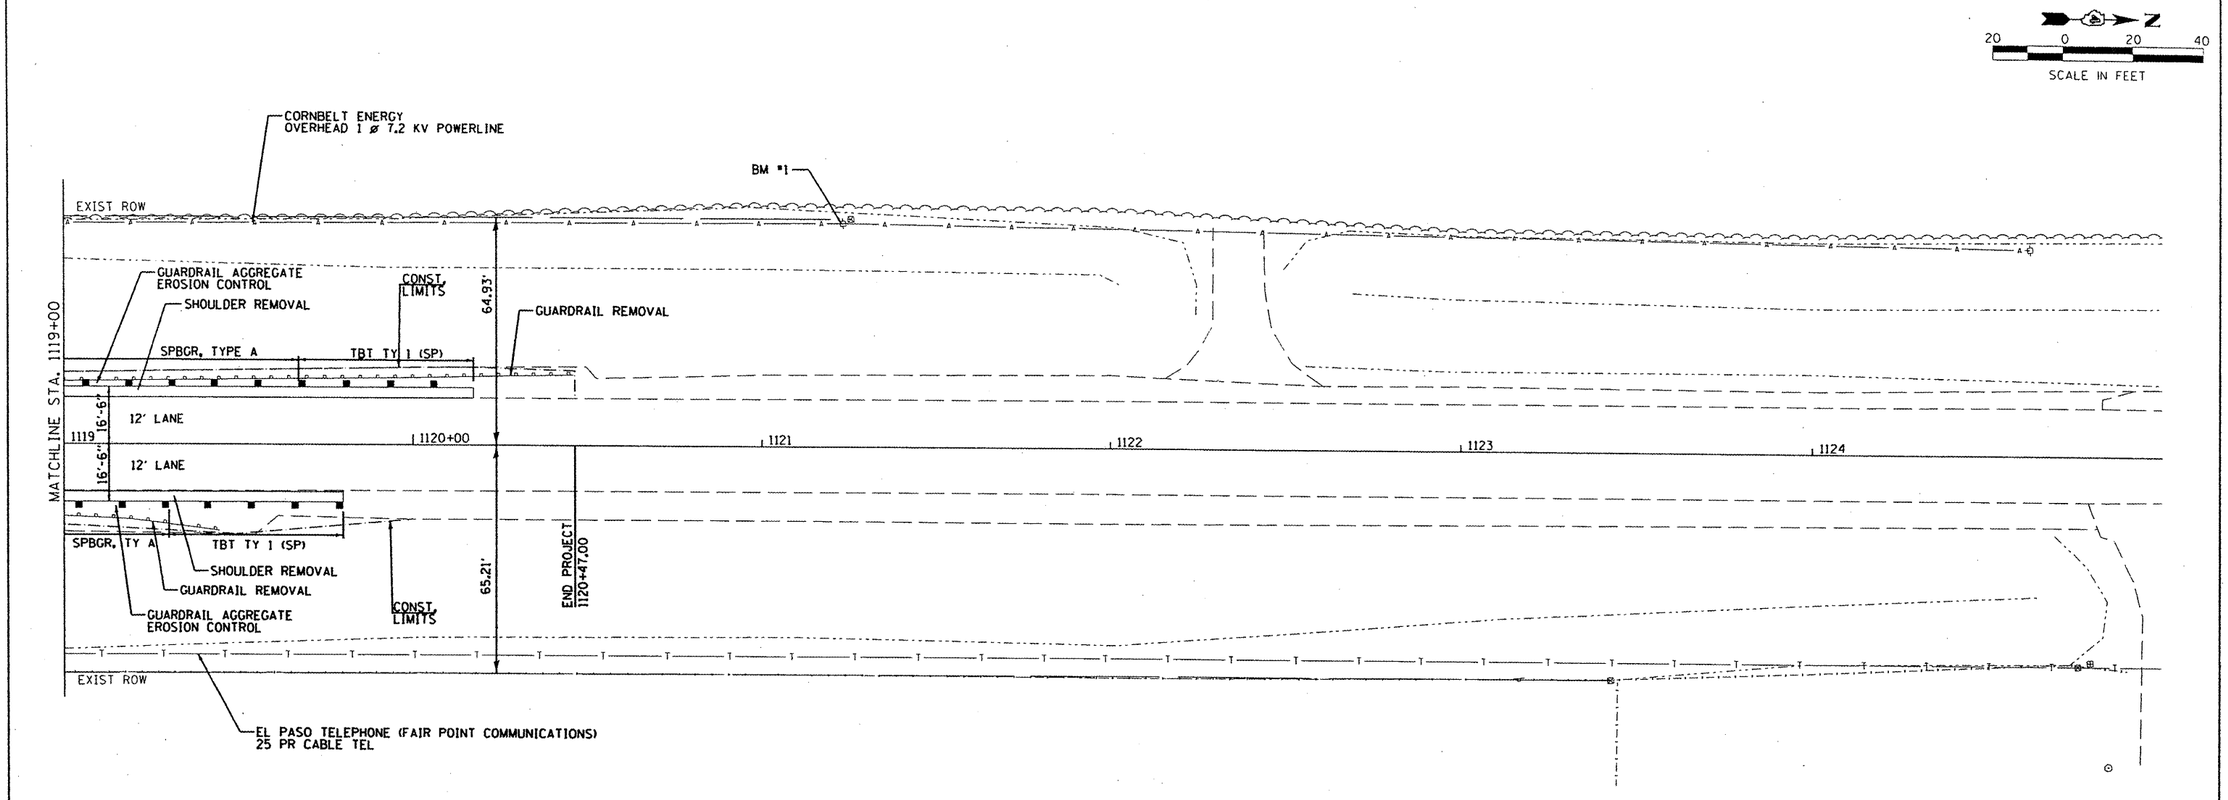

EFK•Moen, LLC
Civil Engineering Design

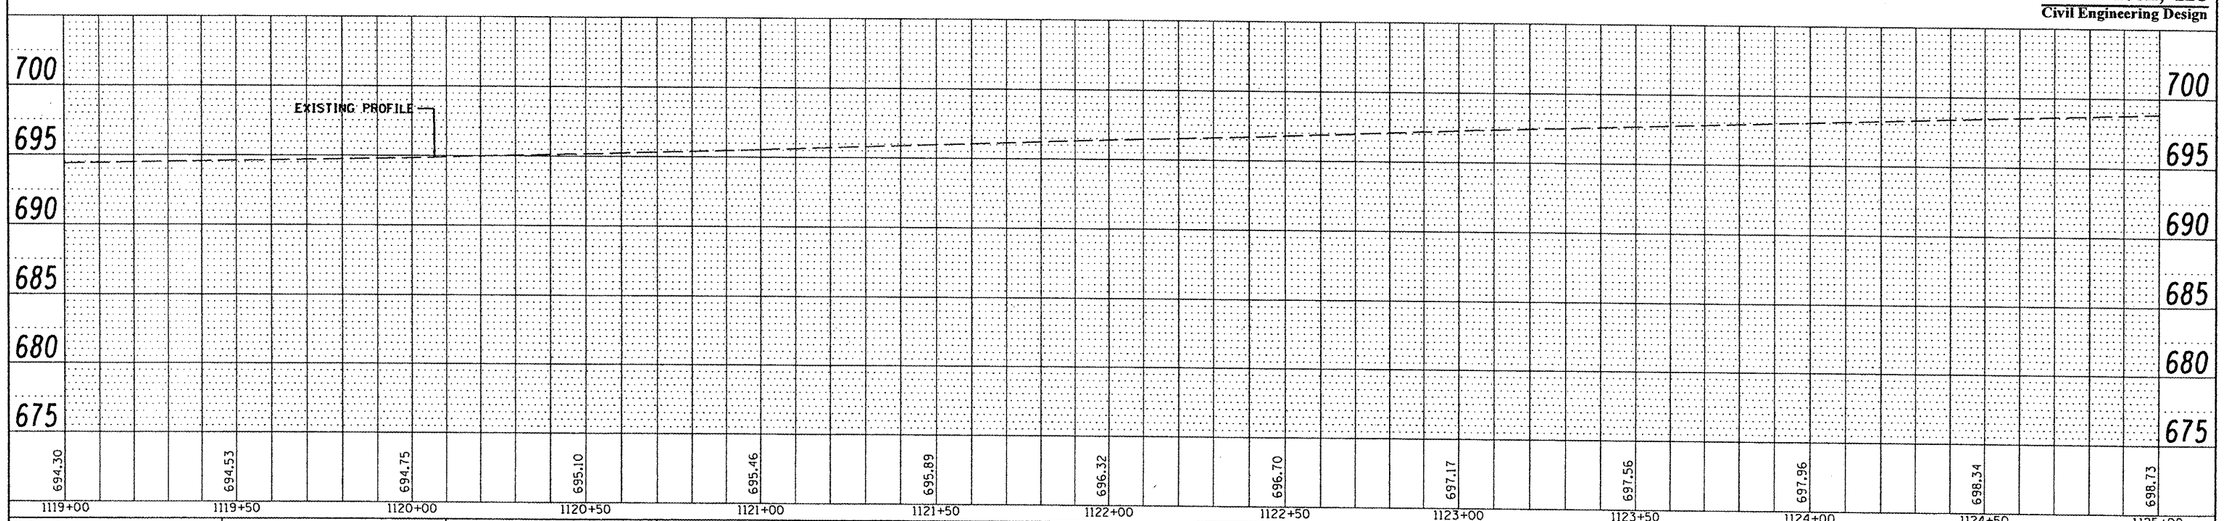

FILE NAME =	USER NAME =	DESIGNED -	REVISED -
		DRAWN - JD	REVISED -
	PLOT SCALE =	CHECKED - SD	REVISED -
	PLOT DATE =	DATE - 2/25/08	REVISED -

STATE OF ILLINOIS
DEPARTMENT OF TRANSPORTATION

PLAN AND PROFILE

SCALE: 1" = 20' | SHEET NO. 2 OF 2 SHEETS | STA. 1119+00.00 TO STA. 1125+00.00

F.A.S. RTE.	SECTION	COUNTY	TOTAL SHEETS	SHEET NO.
1360	65 BR	WOODFORD	39	9
		CONTRACT NO. 68530		

FED. ROAD DIST. NO. | ILLINOIS | FED. AID PROJECT

PLAN: NOTE BOOK NO. ___ SURVEYED ___ PLOTTED ___ ALIGNMENT CHECKED ___ RT. OF WAY CHECKED ___ CADD FILE NAME ___ BY ___ DATE ___

PROFILE: NOTE BOOK NO. ___ SURVEYED ___ PLOTTED ___ GRADES CHECKED ___ B.M. NOTED ___ STRUCTURE NOTATNS CHKD ___ BY ___ DATE ___