PLAN | NOTE BOOK | NO. | SURVEYED | PLOTTED | ALIGNMENT CHECKED | RT. OF WAY CHECKED | CADD FILE NAME | BY | DATE

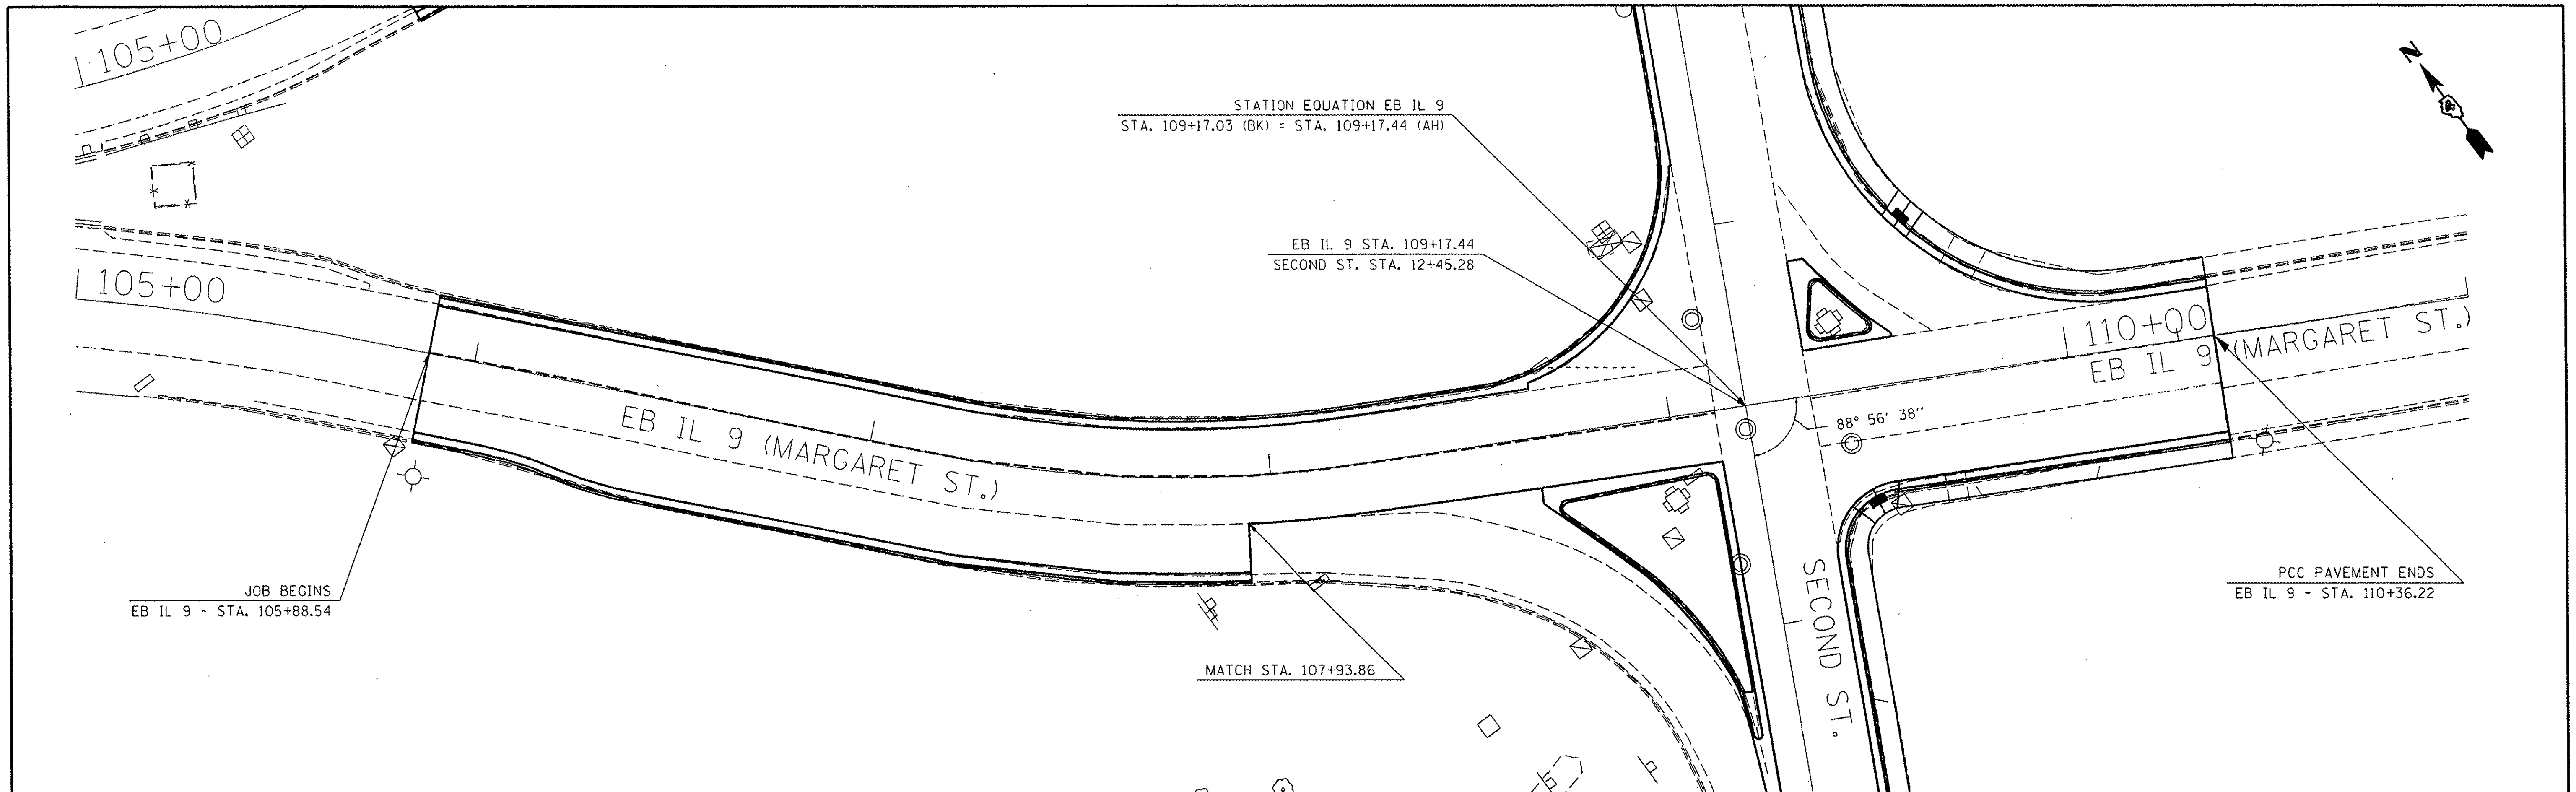

PROFILE | NOTE BOOK | NO. | SURVEYED | PLOTTED | GRADES CHECKED | B.M. NOTED | STRUCTURE NOTAT'NS CH'KD | BY | DATE

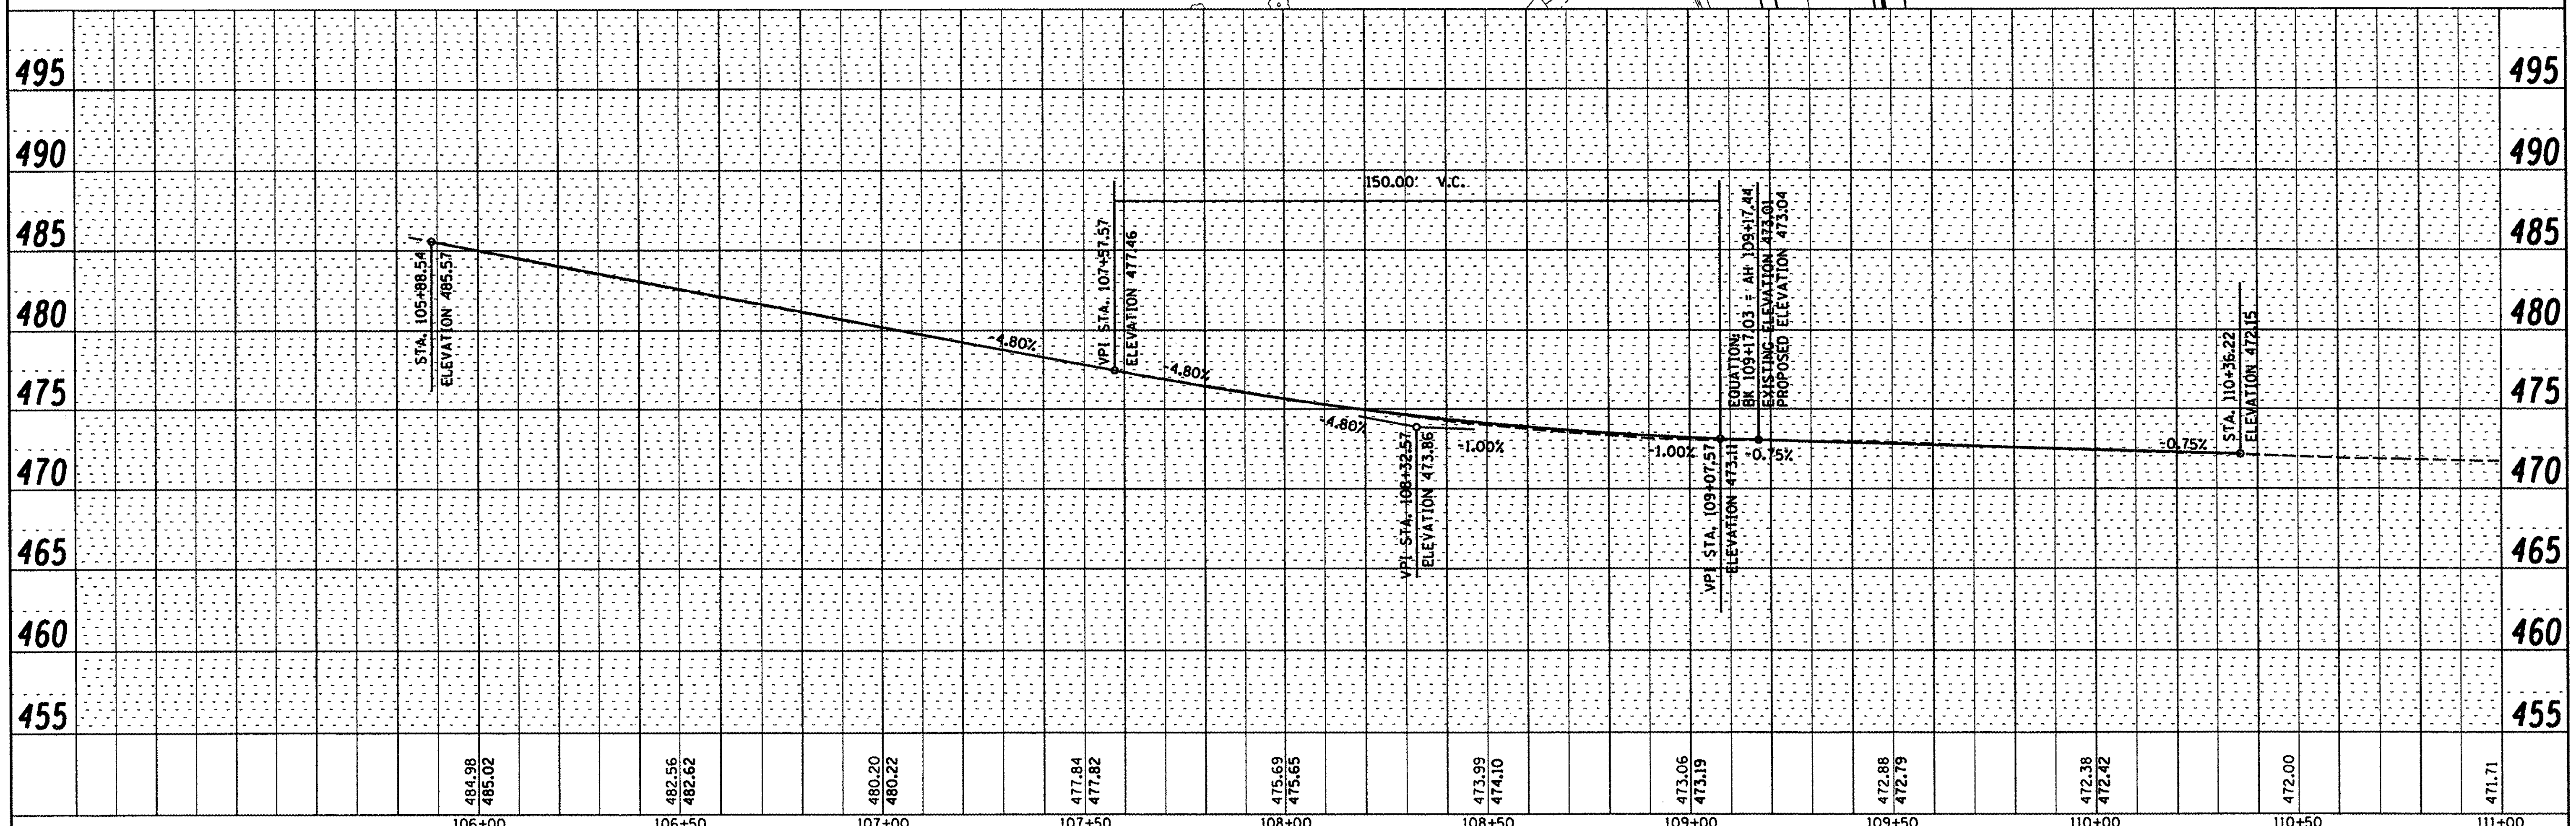

FILE NAME =	USER NAME = brucebm	DESIGNED -	REVISED -
c:\projects\il9pekin\margaret st profile.dgn		DRAWN -	REVISED -
	PLOT SCALE = 40.0000 ' / IN.	CHECKED -	REVISED -
	PLOT DATE = 3/28/2008	DATE -	REVISED -

STATE OF ILLINOIS
DEPARTMENT OF TRANSPORTATION

EB IL 9 PLAN & PROFILE

SCALE: | SHEET NO. OF SHEETS | STA. TO STA.

F.A.P RTE.	SECTION	COUNTY	TOTAL SHEETS	SHEET NO.
693	13R-1:(9)TS;(12B)L,I-1	TAZEWELL	82	30
		CONTRACT NO. 68608		

FED. ROAD DIST. NO. | ILLINOIS | FED. AID PROJECT