CONTRACT NO. 68608

F.A.P. RTE.	SECTION	COUNTY	TOTAL SHEETS	SHEET NO.
693	•	TAZEWELL	82	60
IL 9				
FED. ROAD DIST. NO. _	ILLINOIS	FED. AID PROJECT		

•13R-1:(9)TS:(12B)L,I-1

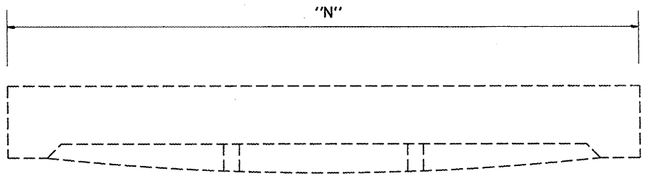

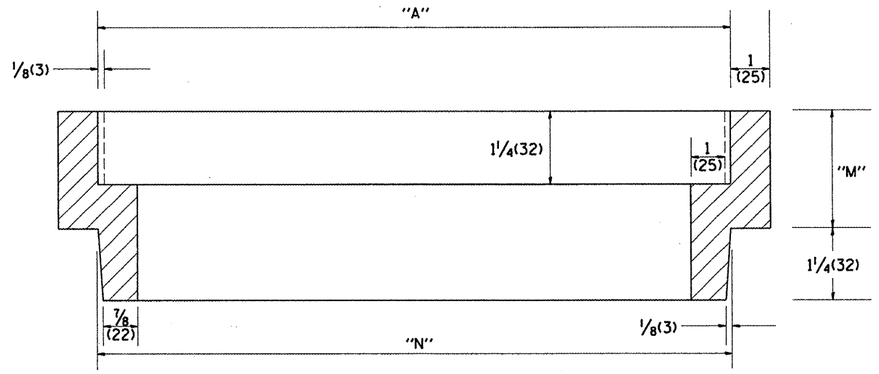

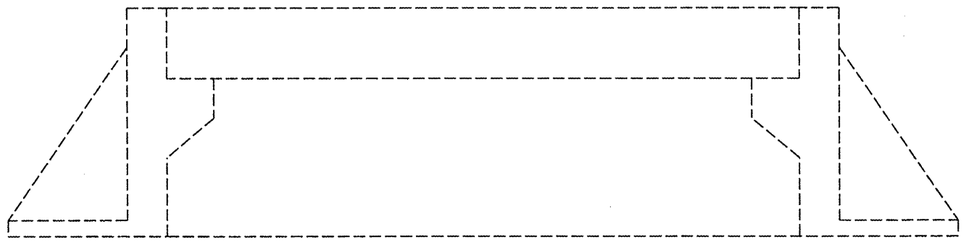

Station	Dimension inches (millimeters) "A"	"N"	"M"	Quantity
			Total	

General Notes:

1. Article 603.08 shall apply

All dimensions are in inches (millimeters) unless otherwise noted.

DATE	REVISIONS	BY
1-1-97	RENUM. B-6.01, NEW REVISION BOX	T.P.
10-16-06	REVISED TO 2007 SPEC.	M.A.

ILLINOIS DEPARTMENT OF TRANSPORTATION

SPECIAL DETAIL SHEET

FRAME & GRATE ADJUSTING RING

CADD STD* 604201-D4

SCALE NOT TO SCALE

DRAWN BY CADD

CHECKED BY: T. PICKERING

604201-D4