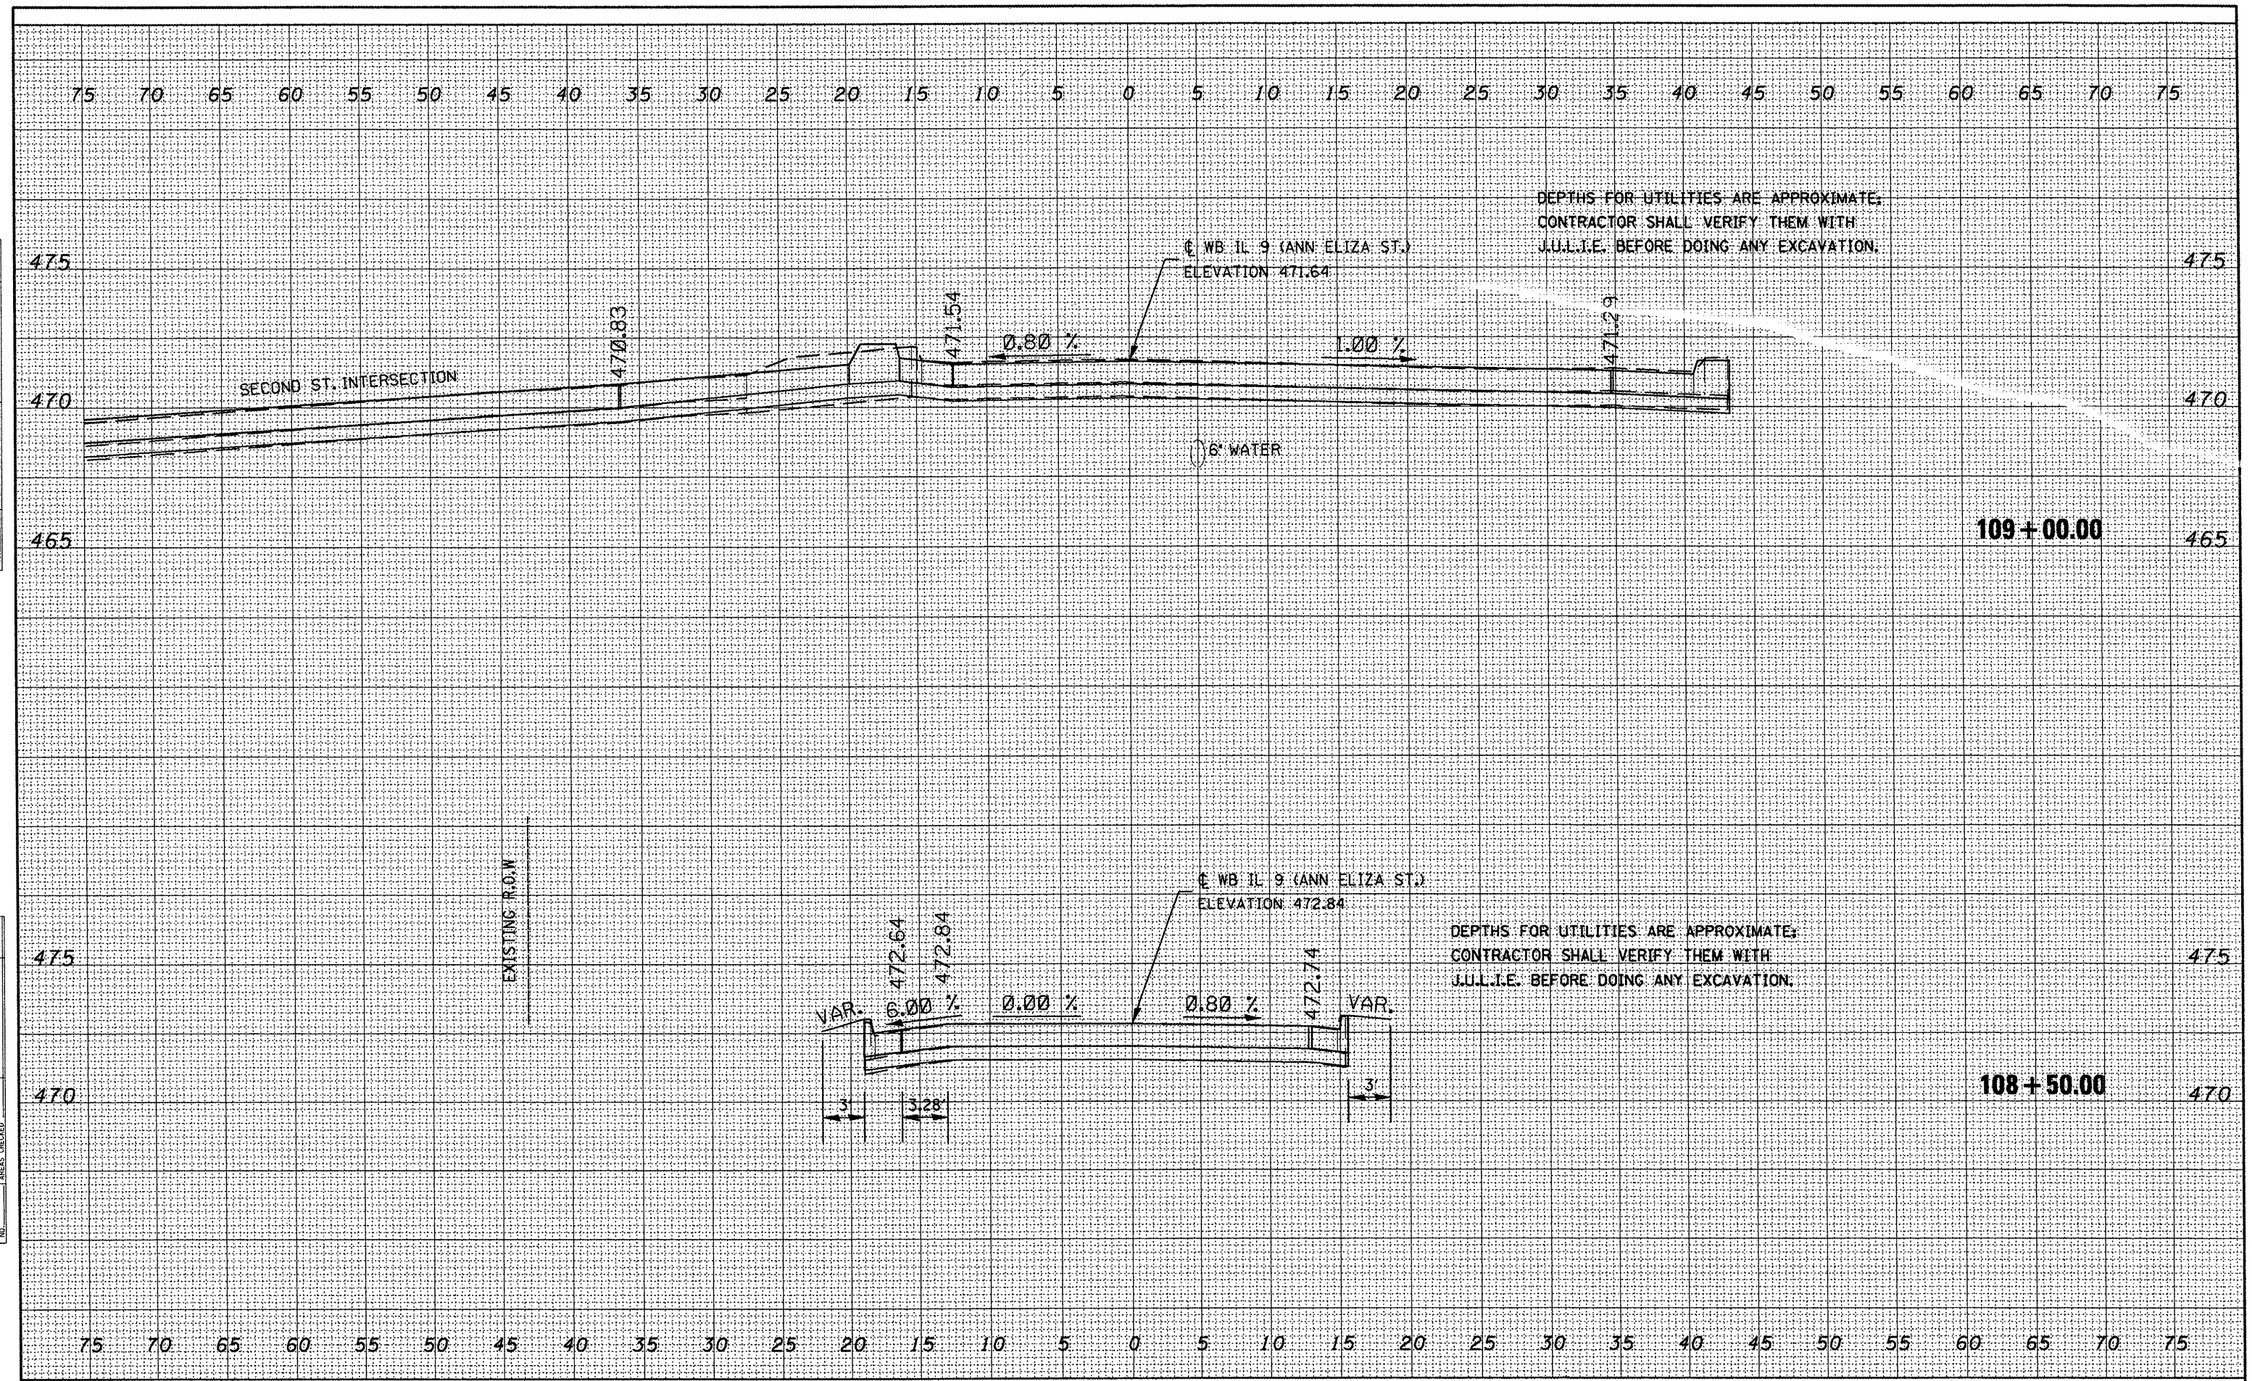

FILE NAME = c:\projects\il9pekin\xsecshts.dgn	USER NAME = brucebm	DESIGNED -	REVISED -	STATE OF ILLINOIS DEPARTMENT OF TRANSPORTATION	WB IL-9 (ANN ELIZA ST.)	F.A.P. RTE. 693	SECTION 13R-1;(9)TS;(12B)L,I-1	COUNTY TAZEWELL	TOTAL SHEETS 82	SHEET NO. 73
		DRAWN -	REVISED -					CONTRACT NO. 68608		
	PLOT SCALE = 10.0000 ' / IN.	CHECKED -	REVISED -		SCALE: SHEET NO. OF SHEETS STA. 108+50.00 TO STA. 109+00.00	FED. ROAD DIST. NO.	ILLINOIS	FED. AID PROJECT		
	PLOT DATE = 3/28/2008	DATE -	REVISED -							

FINAL SURVEY — NOTE BOOK NO. — SURVEYED — PLOTTED — TEMPLATE — AREAS — AREAS CHECKED — BY — DATE

ORIGINAL SURVEY — NOTE BOOK NO. — SURVEYED — PLOTTED — TEMPLATE — AREAS — AREAS CHECKED — BY — DATE