FINAL SURVEY	BY	DATE
SURVEYED		
PLOTTED		
TEMPLATE		
NOTE BOOK		
NO.	AREAS CHECKED	

75 70 65 60 55 50 45 40 35 30 25 20 15 10 5 0 5 10 15 20 25 30 35 40 45 50 55 60 65 70 75

475
470
465

DEPTHS FOR UTILITIES ARE APPROXIMATE;
CONTRACTOR SHALL VERIFY THEM WITH
J.U.L.I.E. BEFORE DOING ANY EXCAVATION.

℄ WB IL 9 (ANN ELIZA ST.)
ELEVATION 471.25

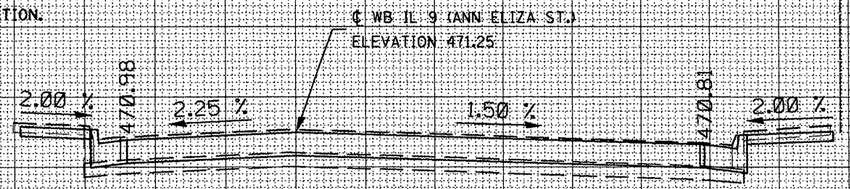

110 + 00.00

ORIGINAL SURVEY	BY	DATE
SURVEYED		
PLOTTED		
TEMPLATE		
NOTE BOOK		
NO.	AREAS CHECKED	

DEPTHS FOR UTILITIES ARE APPROXIMATE;
CONTRACTOR SHALL VERIFY THEM WITH
J.U.L.I.E. BEFORE DOING ANY EXCAVATION.

℄ WB IL 9 (ANN ELIZA ST.)
ELEVATION 471.41

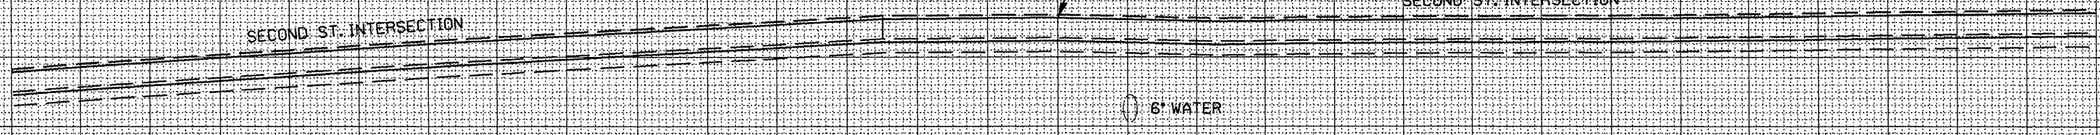

109 + 50.00

75 70 65 60 55 50 45 40 35 30 25 20 15 10 5 0 5 10 15 20 25 30 35 40 45 50 55 60 65 70 75

FILE NAME = c:\projects\11%pekin\xseashts.dgn	USER NAME = brucebm	DESIGNED -	REVISED -
		DRAWN -	REVISED -
	PLOT SCALE = 10.0000 ' / IN.	CHECKED -	REVISED -
	PLOT DATE = 3/28/2008	DATE -	REVISED -

STATE OF ILLINOIS
DEPARTMENT OF TRANSPORTATION

WB IL-9 (ANN ELIZA ST.)

SCALE: | SHEET NO. OF SHEETS | STA. 109+50.00 TO STA. 110+00.00

F.A.P. RTE.	SECTION	COUNTY	TOTAL SHEETS	SHEET NO.
693	13R-1(9)TS4(12B)L,I-1	TAZEWELL	82	74
		CONTRACT NO. 68608		
FED. ROAD DIST. NO.	ILLINOIS	FED. AID PROJECT		