| FINAL SURVEY | BY | DATE |
|---|---|---|
| SURVEYED | | |
| PLOTTED | | |
| NOTE BOOK | TEMP. AREAS | |
| NO. | AREAS CHECKED | |

| ORIGINAL SURVEY | BY | DATE |
|---|---|---|
| SURVEYED | | |
| PLOTTED | | |
| NOTE BOOK | TEMP. AREAS | |
| NO. | AREAS CHECKED | |

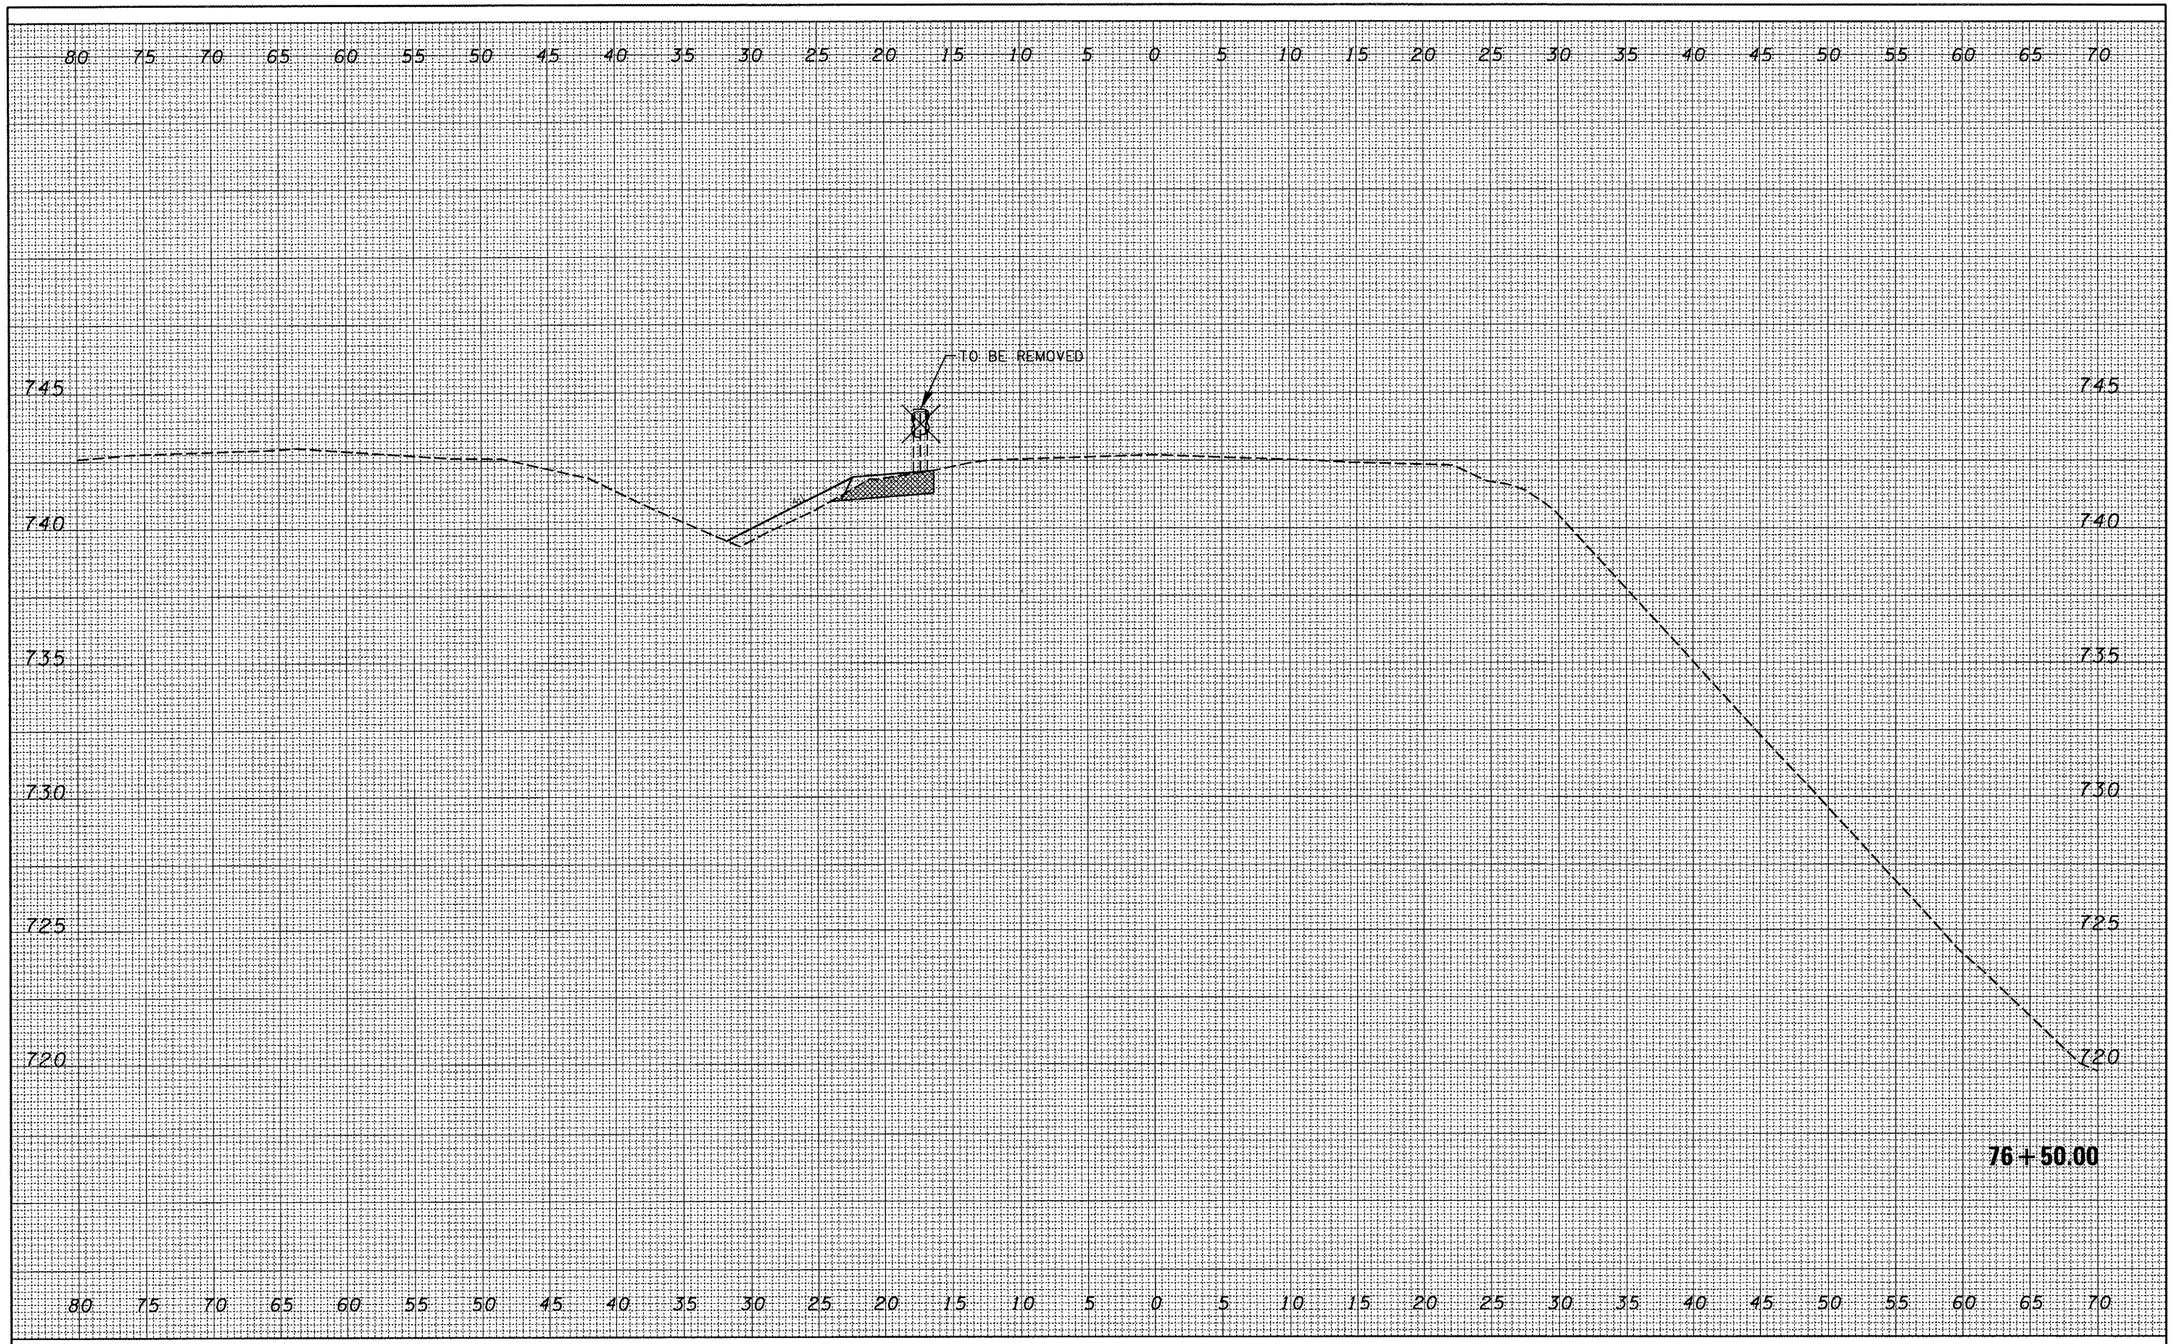


| | | | |
|---|---|---|---|
| FILE NAME = C:\Projects\safety\174morton\Copy of SECTION A | USER NAME = brucebm | DESIGNED - | REVISED - |
| | FINAL XSEC-sheet.dgn | DRAWN - | REVISED - |
| | PLOT SCALE = 10.3452 ' / IN. | CHECKED - | REVISED - |
| | PLOT DATE = 3/21/2008 | DATE - | REVISED - |

**STATE OF ILLINOIS**
**DEPARTMENT OF TRANSPORTATION**

# Section A

SCALE: | SHEET NO. OF SHEETS | STA. 76+50.00 TO STA. 76+50.00

| F.A.I RTE. | SECTION | COUNTY | TOTAL SHEETS | SHEET NO. |
|---|---|---|---|---|
| 74 | (90-15)J | TAZEWELL | 192 | 52 |
| | | CONTRACT NO. 68724 | | |
| FED. ROAD DIST. NO. | ILLINOIS | FED. AID PROJECT | | |