FINAL SURVEY	BY	DATE
NOTE BOOK	SURVEYED	
NO.	PLOTTED	
	CROSS SECT.	
	AREAS	
	AREAS CHECKED	

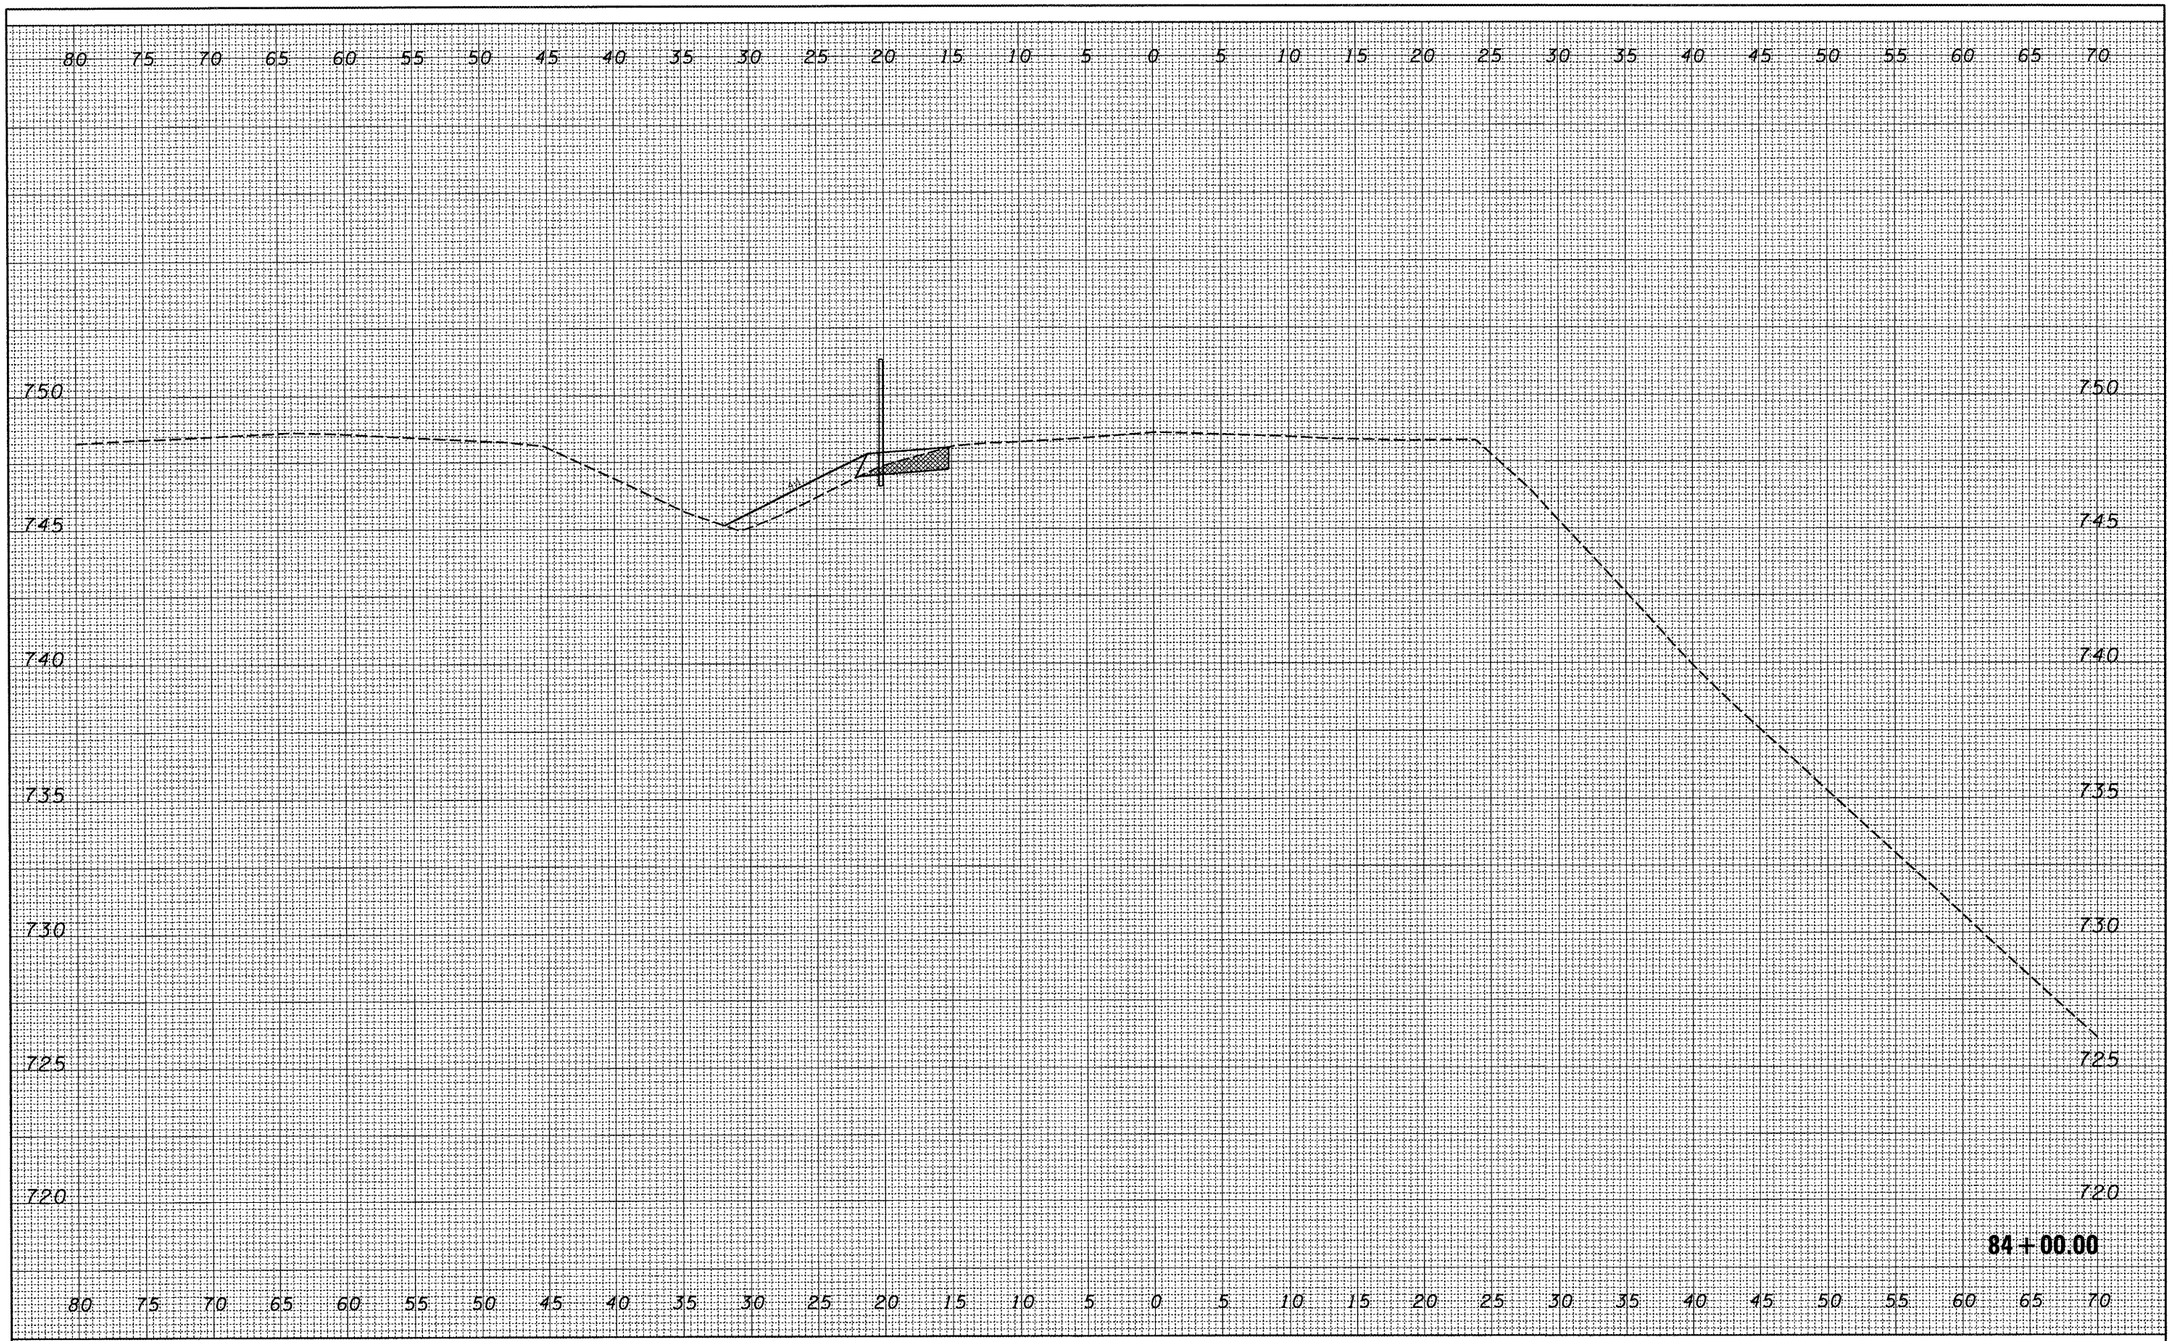

ORIGINAL SURVEY	BY	DATE
NOTE BOOK	SURVEYED	
NO.	PLOTTED	
	CROSS SECT.	
	AREAS	
	AREAS CHECKED	

FILE NAME = C:\Projects\safety\174morton\Copy of SECTION A	USER NAME = brucebm	DESIGNED -	REVISED -	STATE OF ILLINOIS DEPARTMENT OF TRANSPORTATION	Section A		
	FINAL XSEC-sheet.dgn	DRAWN -	REVISED -		SCALE:	SHEET NO. OF SHEETS	STA. 84+00.00 TO STA. 84+00.00
	PLOT SCALE = 10.3452 ' / IN.	CHECKED -	REVISED -				
	PLOT DATE = 3/21/2008	DATE -	REVISED -				

F.A.I RTE.	SECTION	COUNTY	TOTAL SHEETS	SHEET NO.
74	(90-15)J	TAZEWELL	192	61
		CONTRACT NO. 68724		
FED. ROAD DIST. NO.	ILLINOIS	FED. AID PROJECT		