FINAL SURVEY	SURVEYED	BY	DATE
	ADJUSTED		
NOTE BOOK	TEMPLATE		
NO.	AREAS		
	AREAS CHECKED		

142 + 75.00

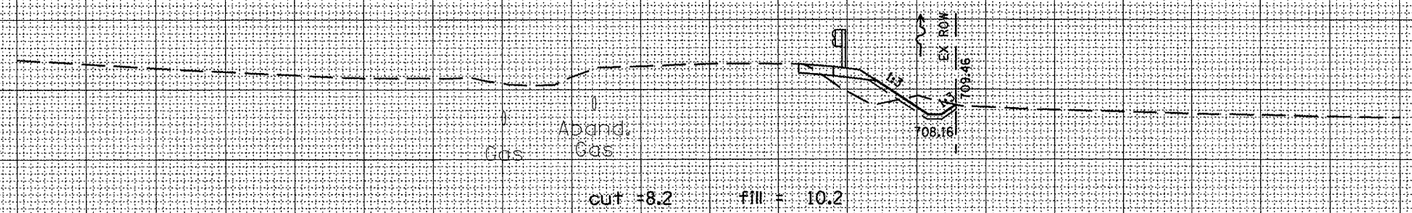

cut =8.2 fill = 10.2

ORIGINAL SURVEY	SURVEYED	BY	DATE
	ADJUSTED		
NOTE BOOK	TEMPLATE		
NO.	AREAS		
	AREAS CHECKED		

142 + 50.00

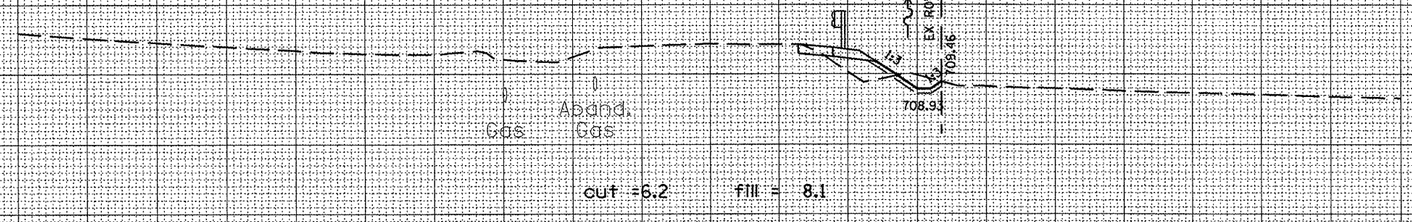

cut =6.2 fill = 8.1

142 + 25.00

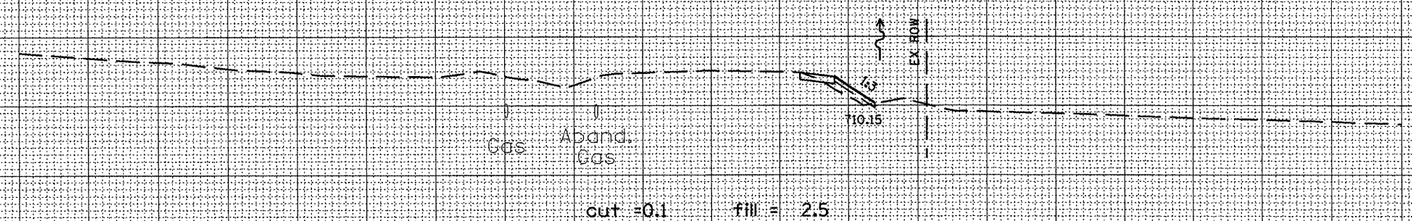

cut =0.1 fill = 2.5

FILE NAME =	USER NAME = hudelsonme	DESIGNED -	REVISED -
c:\projects\1198\dilloncreek\xsecsheet.dgn		DRAWN -	REVISED -
	PLOT SCALE = 20.0000 ' / IN.	CHECKED -	REVISED -
	PLOT DATE = 4/11/2008	DATE -	REVISED -

STATE OF ILLINOIS
DEPARTMENT OF TRANSPORTATION

Cross Sections

SCALE: | SHEET NO. OF SHEETS | STA. 142+25.00 TO STA. 142+75.00

F.A.U RTE.	SECTION	COUNTY	TOTAL SHEETS	SHEET NO.
6758	7-BR	TAZEWELL	21	15
		CONTRACT NO. 68784		
FED. ROAD DIST. NO.	ILLINOIS	FED. AID PROJECT		