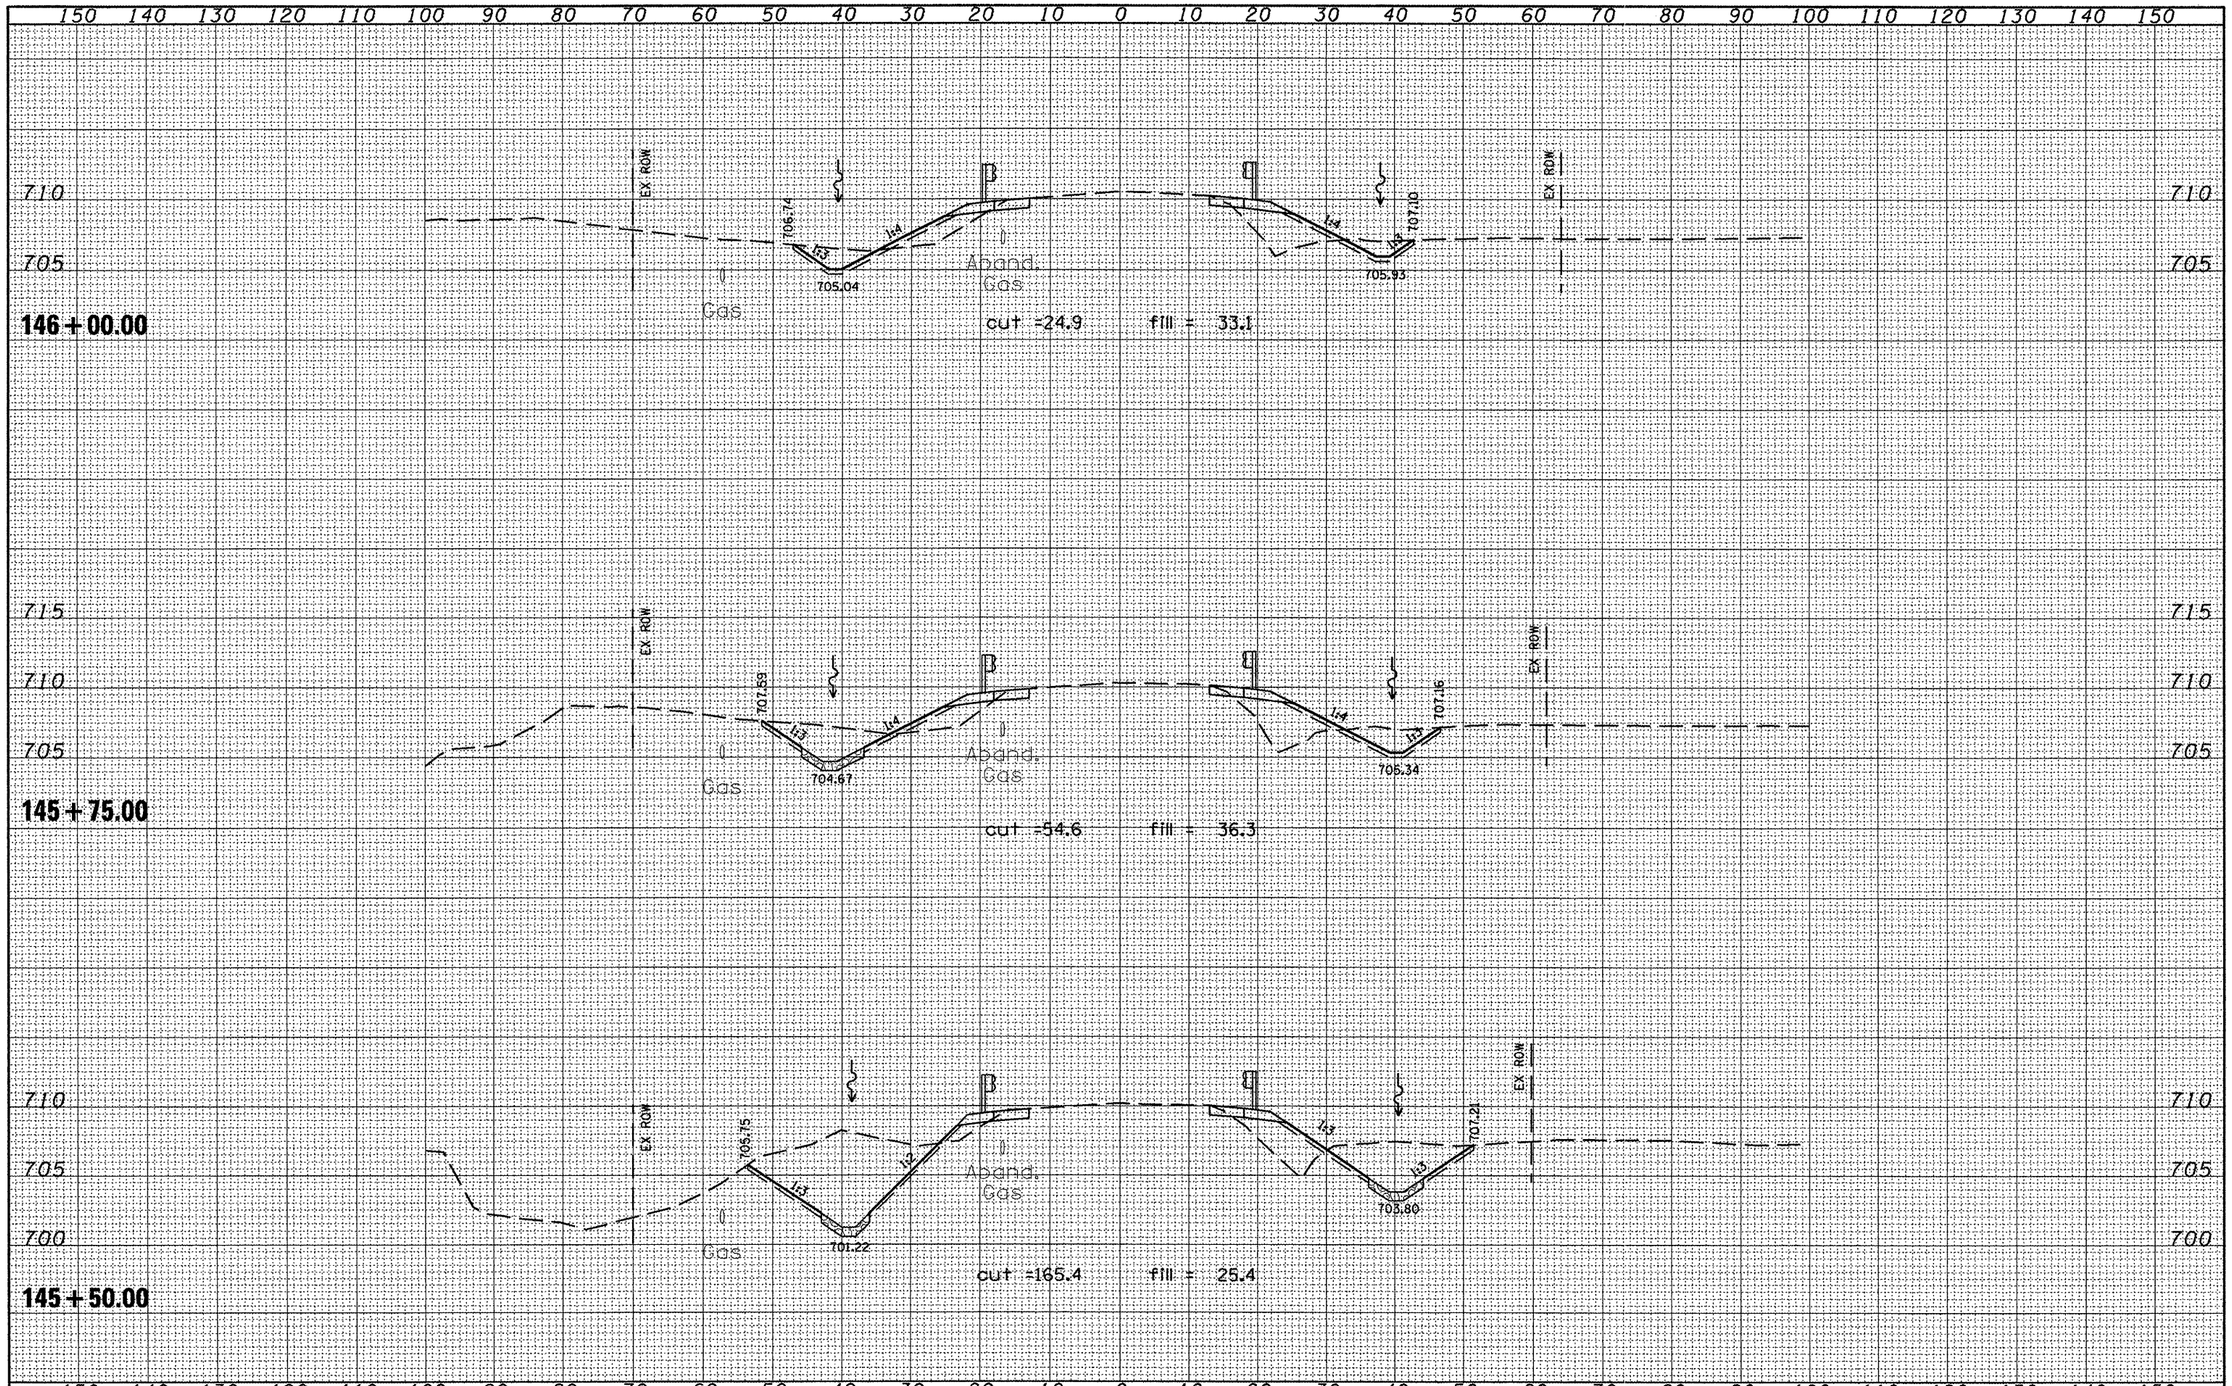

FINAL SURVEY	SURVEYED	BY	DATE
	ADVANCE PLANS		
NOTE BOOK	TEMPLATE		
	AREAS		
NO.	AREAS CHECKED		

ORIGINAL SURVEY	SURVEYED	BY	DATE
	ADVANCE PLANS		
NOTE BOOK	TEMPLATE		
	AREAS		
NO.	AREAS CHECKED		

FILE NAME = c:\projects\1198\dilloncreek\xsecsheet.dgn	USER NAME = hudelsonme	DESIGNED -	REVISED -
		DRAWN -	REVISED -
	PLOT SCALE = 20.0000 ' / IN.	CHECKED -	REVISED -
	PLOT DATE = 4/11/2008	DATE -	REVISED -

STATE OF ILLINOIS
DEPARTMENT OF TRANSPORTATION

Cross Sections

SCALE: | SHEET NO. OF SHEETS | STA. 145+50.00 | TO STA. 146+00.00

F.A.U RTE.	SECTION	COUNTY	TOTAL SHEETS	SHEET NO.
6758	7-BR	TAZEWELL	21	20
		CONTRACT NO. 68784		
FED. ROAD DIST. NO.	ILLINOIS	FED. AID PROJECT		