CONTRACT NO. 70475

F.A.I. RTE.	SECTION	COUNTY	TOTAL SHEETS	SHEET NO.
74	(20-1)RS-2	DEWITT	97	51

GENERAL PLAN
S.N. 020-0024

SHEET 1 OF 4

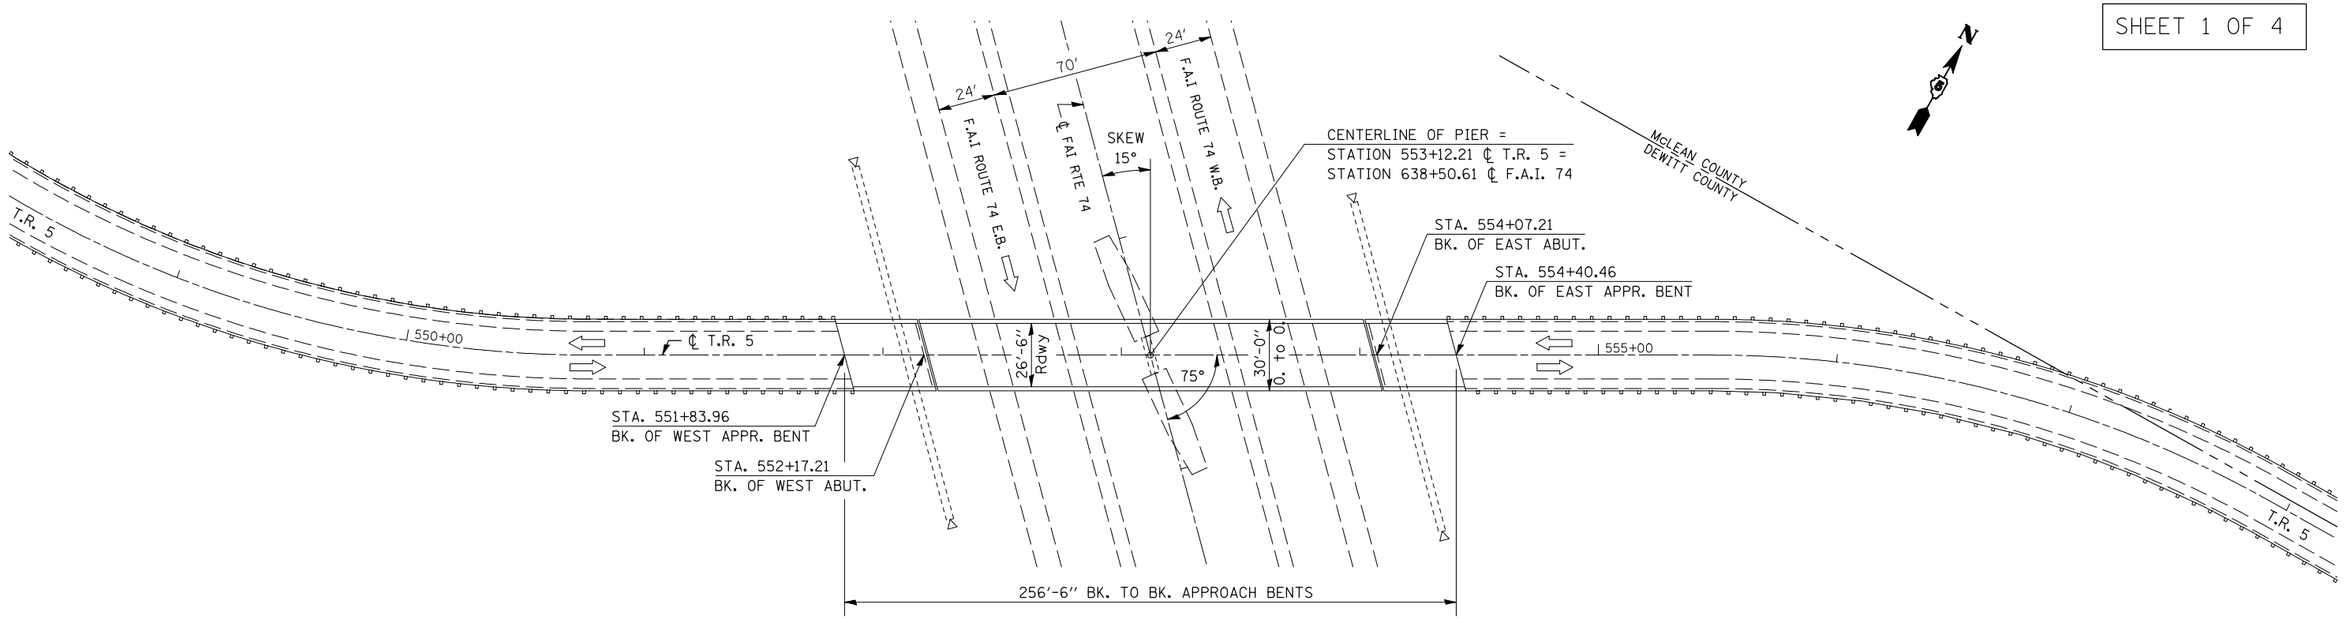

PLAN VIEW
S.N. 020-0024

BILL OF MATERIALS

ITEM	UNITS	QUANTITY
SILICONE JOINT SEALER, 1 1/2"	FOOT	62
TRAFFIC CONTROL & PROTECTION, STANDARD 701201	L SUM	1

GENERAL NOTES

PLAN DIMENSIONS AND DETAILS RELATIVE TO EXISTING PLANS ARE SUBJECT TO ROUTINE VARIATIONS. THE CONTRACTOR SHALL FIELD VERIFY EXISTING DIMENSIONS AND DETAILS AFFECTING NEW CONSTRUCTION AND MAKE NECESSARY APPROVED ADJUSTMENTS PRIOR TO CONSTRUCTION OR ORDERING OF MATERIALS. SUCH VARIATIONS SHALL NOT BE CAUSE FOR ADDITIONAL COMPENSATION FOR A CHANGE IN SCOPE OF THE WORK, HOWEVER, THE CONTRACTOR WILL BE PAID FOR THE QUANTITY ACTUALLY FURNISHED BASED UPON THE UNIT PRICE BID FOR THE WORK.

NOTE:
SN 020-0024 T.R. 5 OVER FAI 74
ORIGINALLY BUILT AS SECTION 20-1HB

ILLINOIS DEPARTMENT OF TRANSPORTATION
GENERAL PLAN
S.N. 020-0024
F.A.I. ROUTE 74
SECTION (20-1)RS-2
DEWITT COUNTY
SCALE: 1" = 30'
DRAWN BY: JRP
DATE: 10/03/07
CHECKED BY:

PLOT DATE = 3/20/2008
FILE NAME = c:\pro_jects\d802205 (d8)\70475bridge.dgn
PLOT SCALE = 63.0254 / IN.
USER NAME = colliwes