FINAL SURVEY	NOTE BOOK	NO.
SURVEYED		BY
PLOTTED		
TEMPLATE		
AREAS		
AREAS CHECKED		DATE

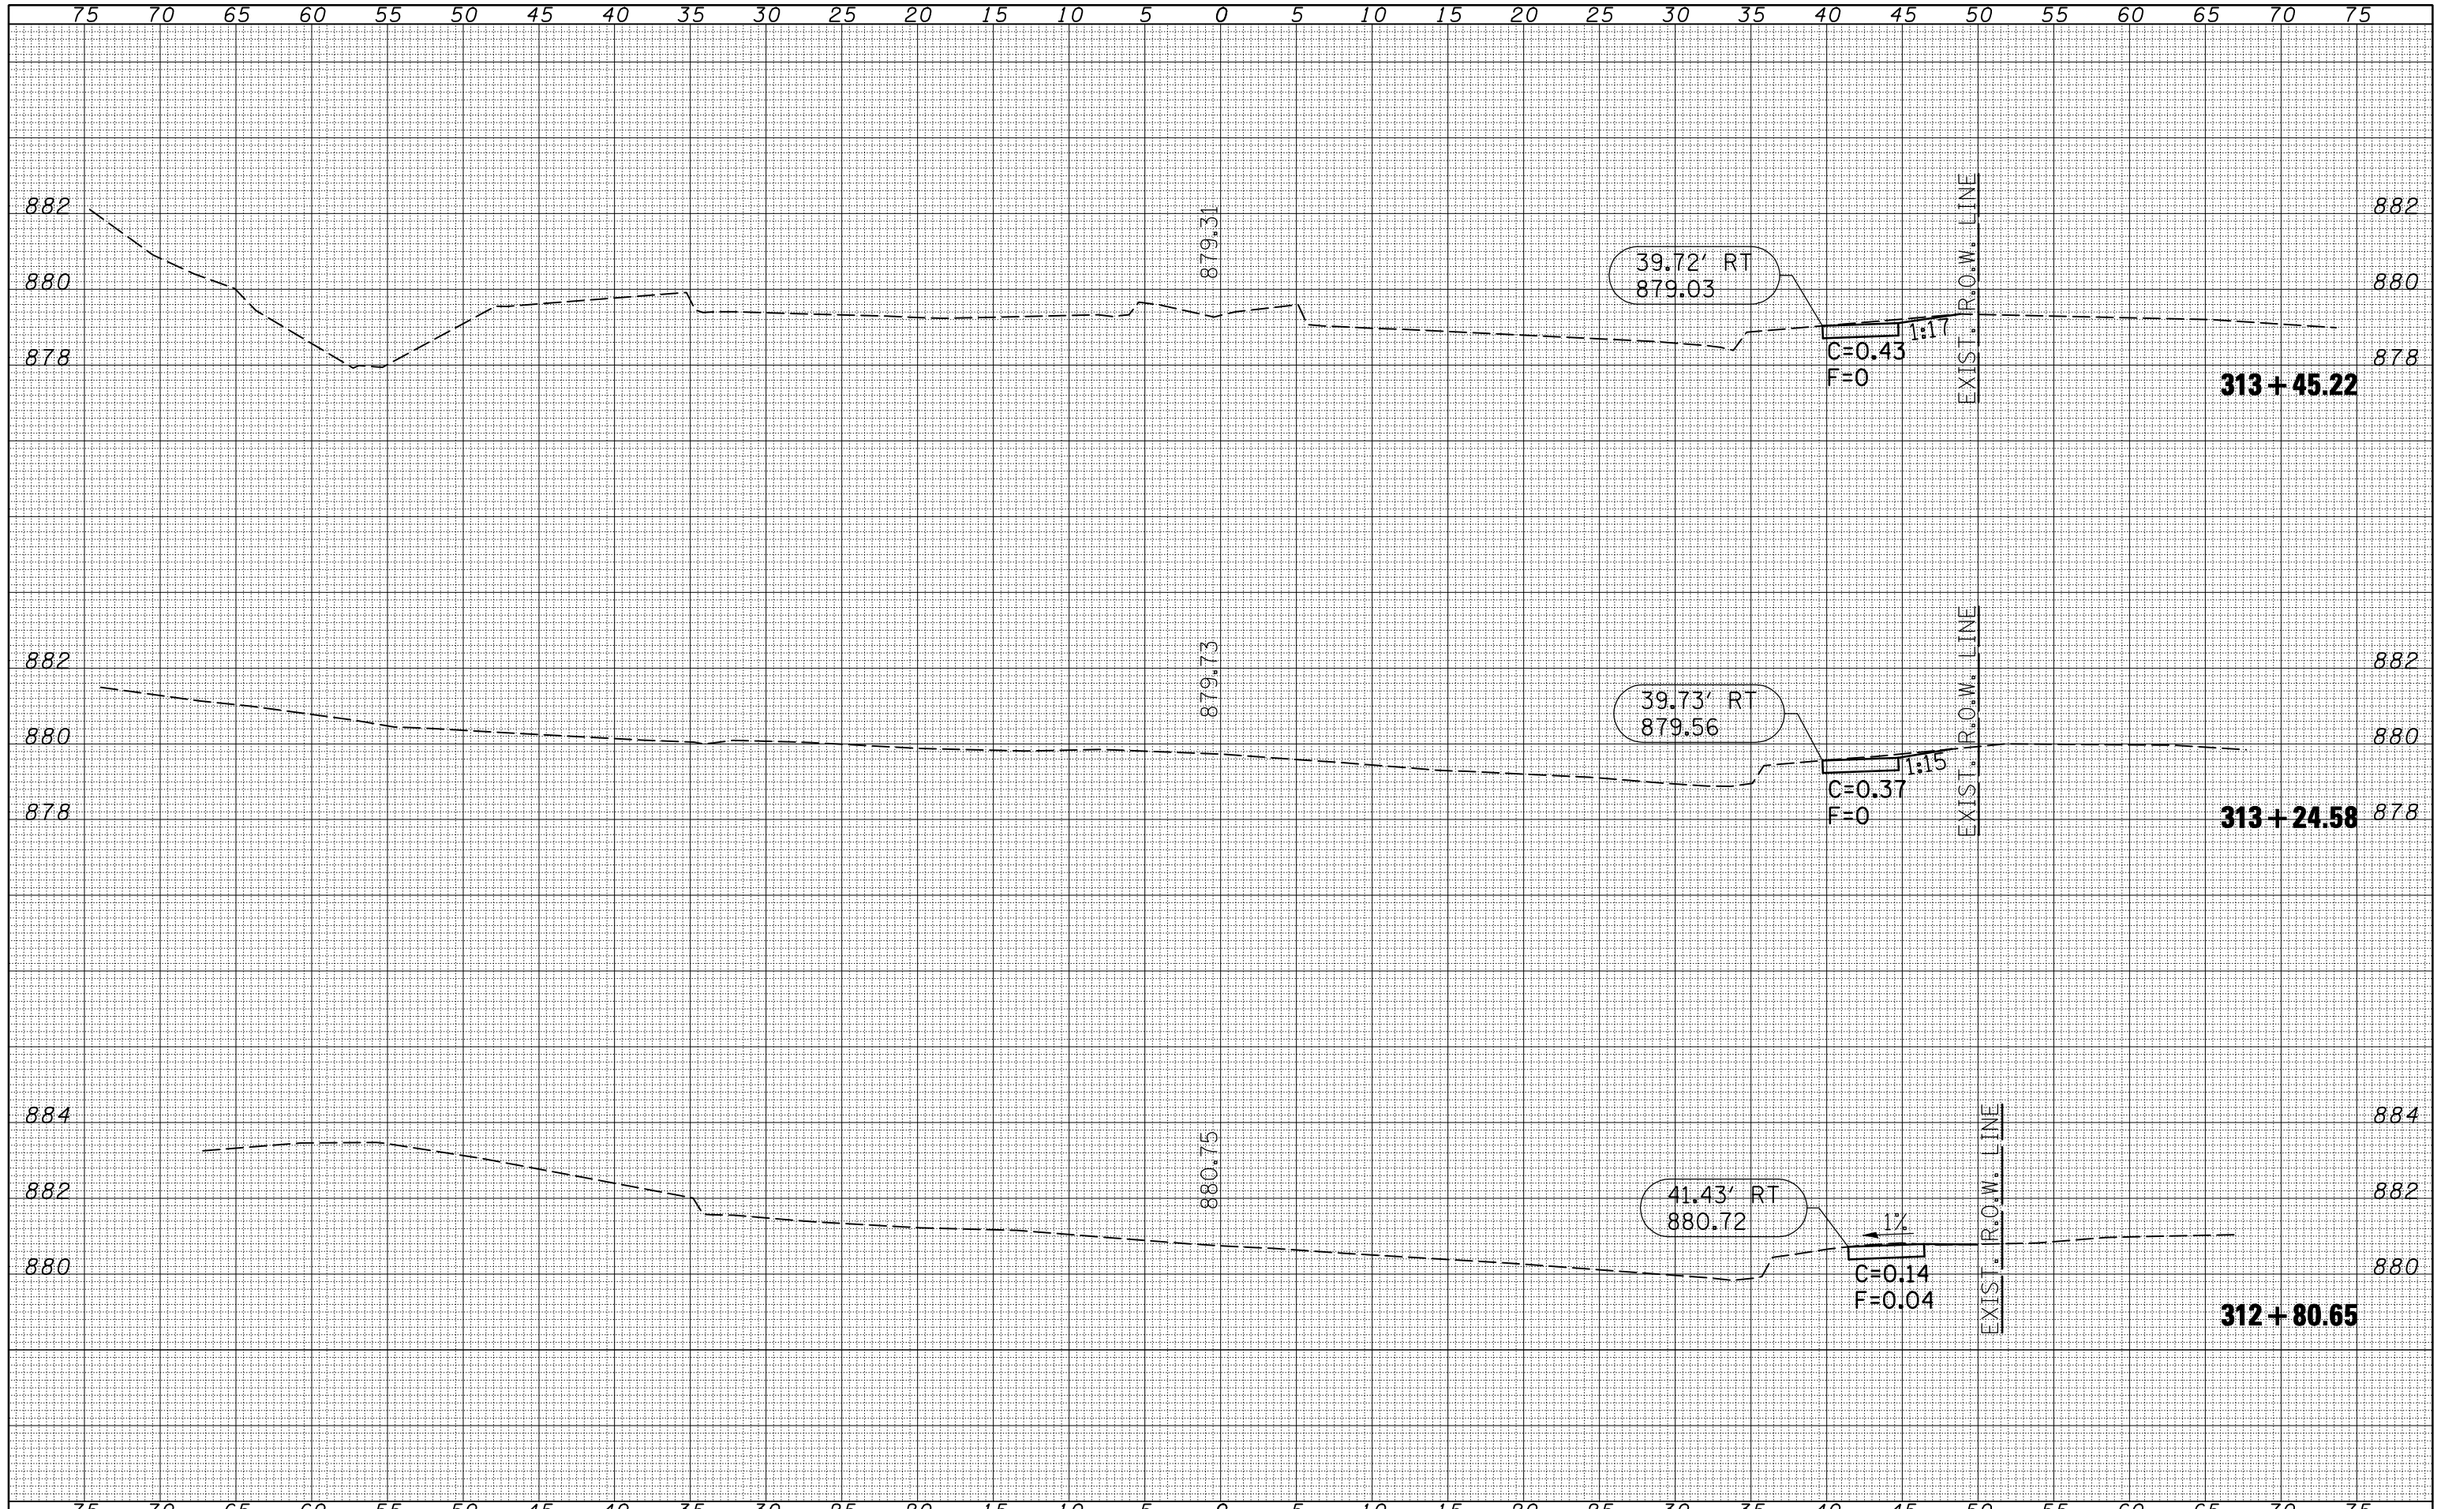

ORIGINAL SURVEY	NOTE BOOK	NO.
SURVEYED		BY
PLOTTED		
TEMPLATE		
AREAS		
AREAS CHECKED		DATE

FILE NAME = c:\projects\d503606 (v8)\sidewalk_xs_sheets.dgn	USER NAME = collierbw	DESIGNED -	REVISED -
		DRAWN -	REVISED -
	PLOT SCALE = 10.0000 ' / IN.	CHECKED -	REVISED -
	PLOT DATE = 3/24/2008	DATE -	REVISED -

STATE OF ILLINOIS
DEPARTMENT OF TRANSPORTATION

U.S. 51 CROSS SECTIONS

SCALE: | SHEET NO. OF SHEETS | STA. 312+80.65 | TO STA. 313+45.22

F.A. RTE.	SECTION	COUNTY	TOTAL SHEETS	SHEET NO.
730	(56)RS-2	MCLEAN	51	50
		CONTRACT NO. 70516		
FED. ROAD DIST. NO.	ILLINOIS	FED. AID PROJECT		