SEC. 2, T 13 N, R 12 W, 2ND PM

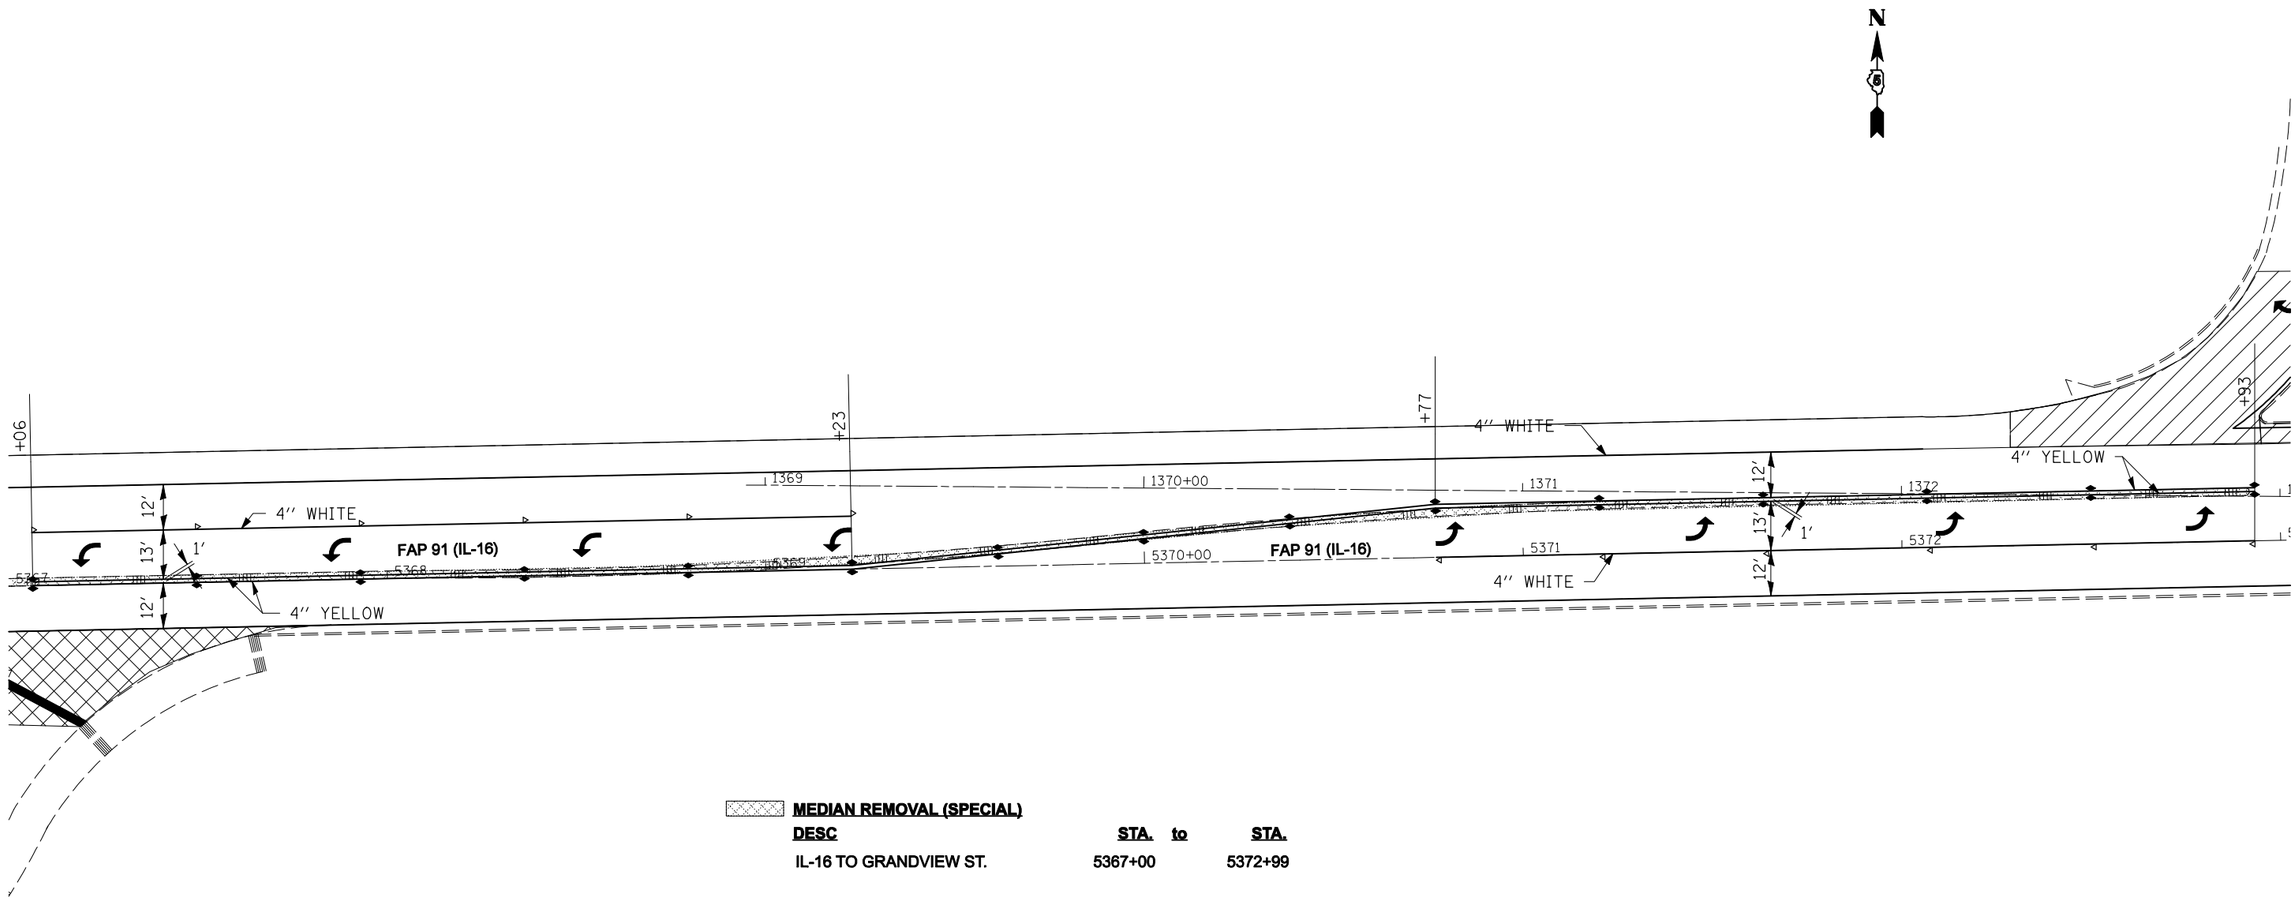

MEDIAN REMOVAL (SPECIAL)

DESC	STA.	to	STA.
IL-16 TO GRANDVIEW ST.	5367+00		5372+99

SEC. 11, T 13 N, R 12 W, 2ND PM

FILE NAME = c:\projects\d500807 (v8)\70638striping.dgn	USER NAME = sheehycm	DESIGNED -	REVISED -	STATE OF ILLINOIS DEPARTMENT OF TRANSPORTATION	PLAN SHEET PAVING COLD MILLING IL-133 TO LOWER-T IN PARIS	F.A.P RTE.	SECTION	COUNTY	TOTAL SHEETS	SHEET NO.
		DRAWN -	REVISED -			91	• 1 RS-4 & 101 RS-6	EDGAR	35	17
	PLOT SCALE = 40.0000 ' / IN.	CHECKED -	REVISED -					CONTRACT NO. 70638		
	PLOT DATE = 3/26/2008	DATE -	REVISED -		SCALE: SHEET NO. OF SHEETS STA. TO STA.	FED. ROAD DIST. NO.	ILLINOIS	FED. AID PROJECT		