F.A.I. RTE.	SECTION	COUNTY	TOTAL SHEETS	SHEET NO.
74	•	CHAMPAIGN	93	32
STA.		TO STA.		
FED. ROAD DIST. NO. _	ILLINOIS	FED. AID PROJECT		

•(10, 92-8 HB-1)BR
CONTRACT NO. 70695

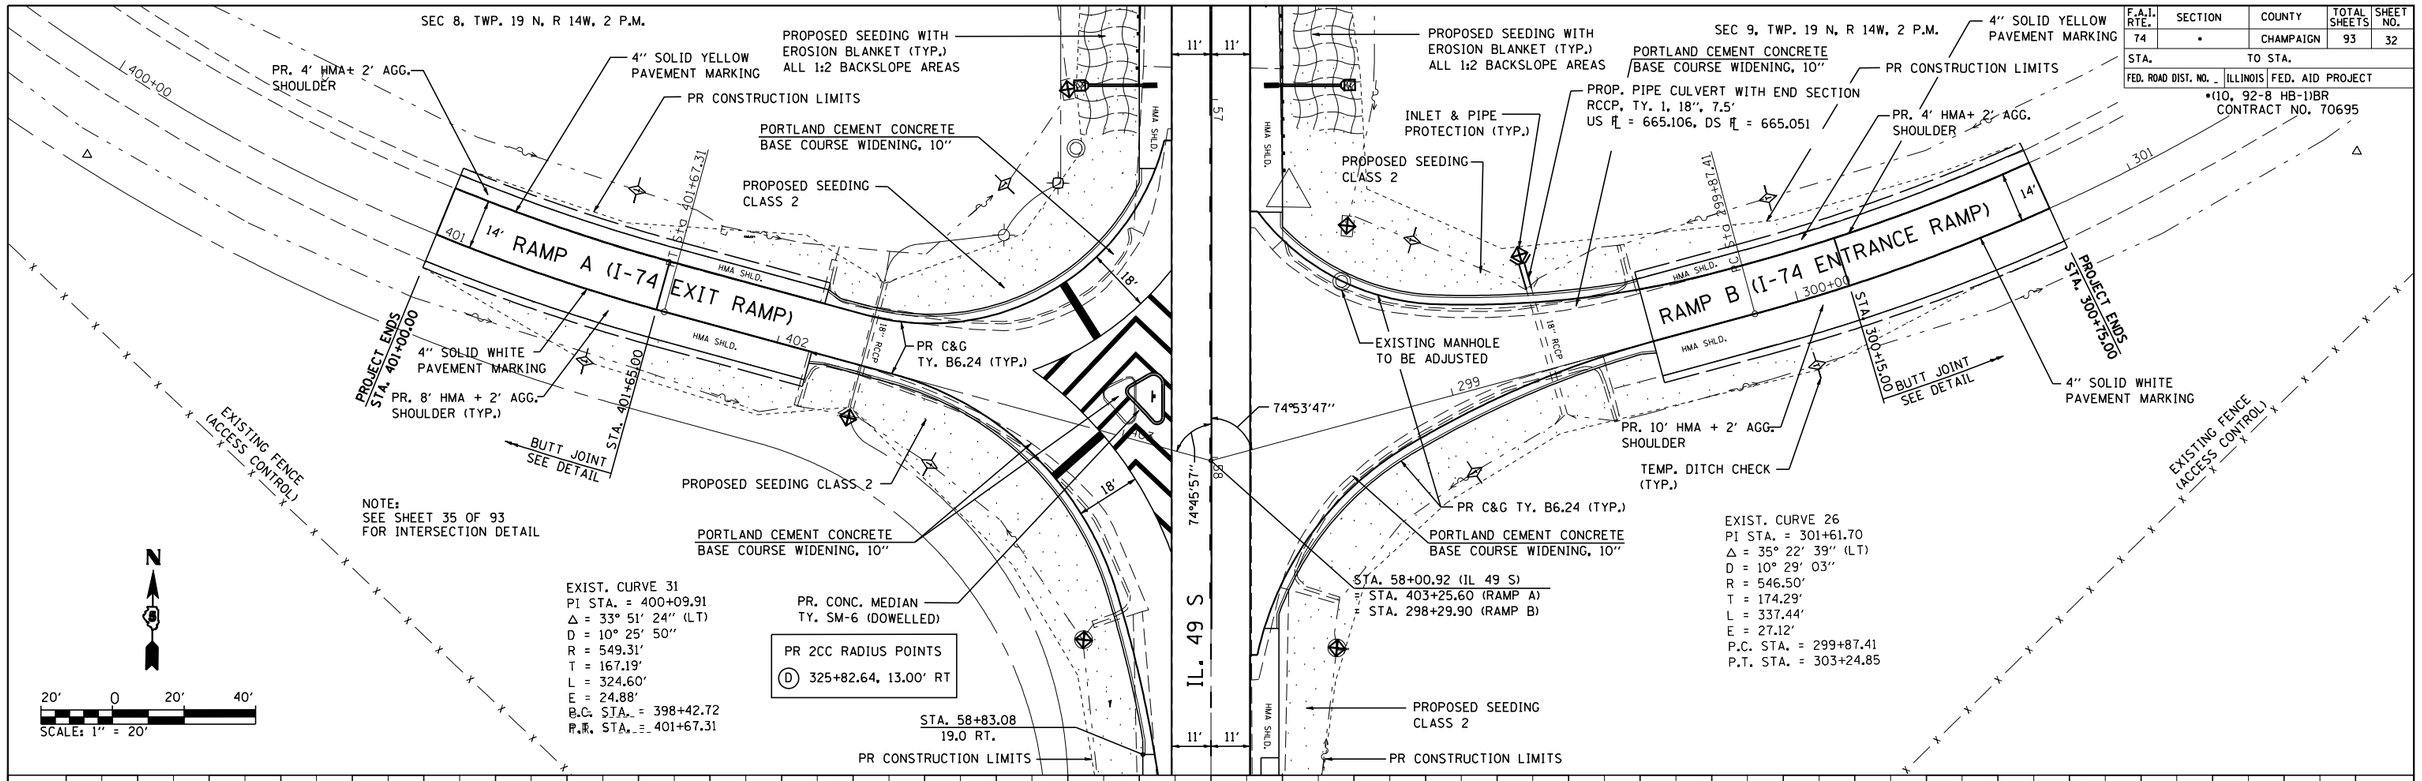

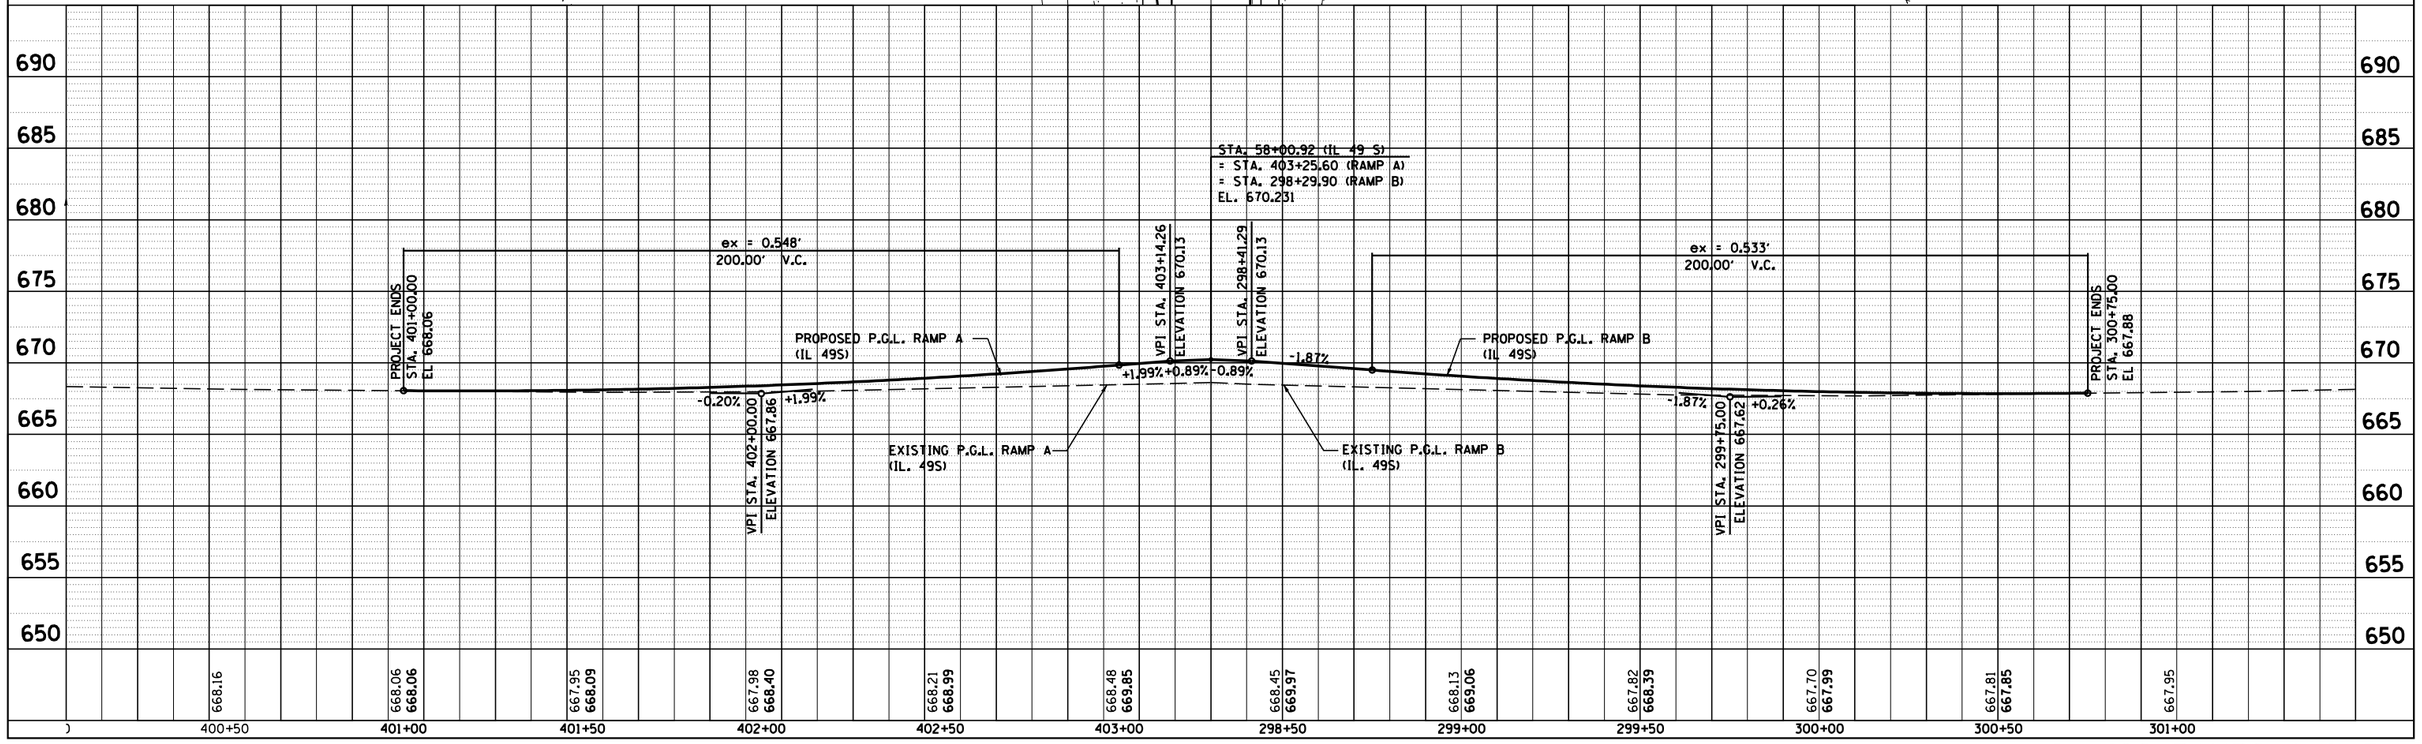

IL 49S RAMPS A & B

PLAN	BY	DATE
SURVEYED		
PLOTTED		
ALIGNMENT CHECKED		
FIELD BK. CHECKED		
CADD FILE NAME		
NOTE BOOK NO.		

PROFILE	BY	DATE
SURVEYED		
PLOTTED		
GRADES CHECKED		
BRK. NOTED		
SYMBOLIZE NOTATNS CHKD		
NOTE BOOK NO.		