ORIGINAL SURVEY		BY	DATE
	SURVEYED		
	PLOTTED		
NOTE BOOK	TEMPLATE		
	AREAS		
NO.	AREAS CHECKED		

FINAL SURVEY		BY	DATE
	SURVEYED		
	PLOTTED		
NOTE BOOK	TEMPLATE		
	AREAS		
NO.	AREAS CHECKED		

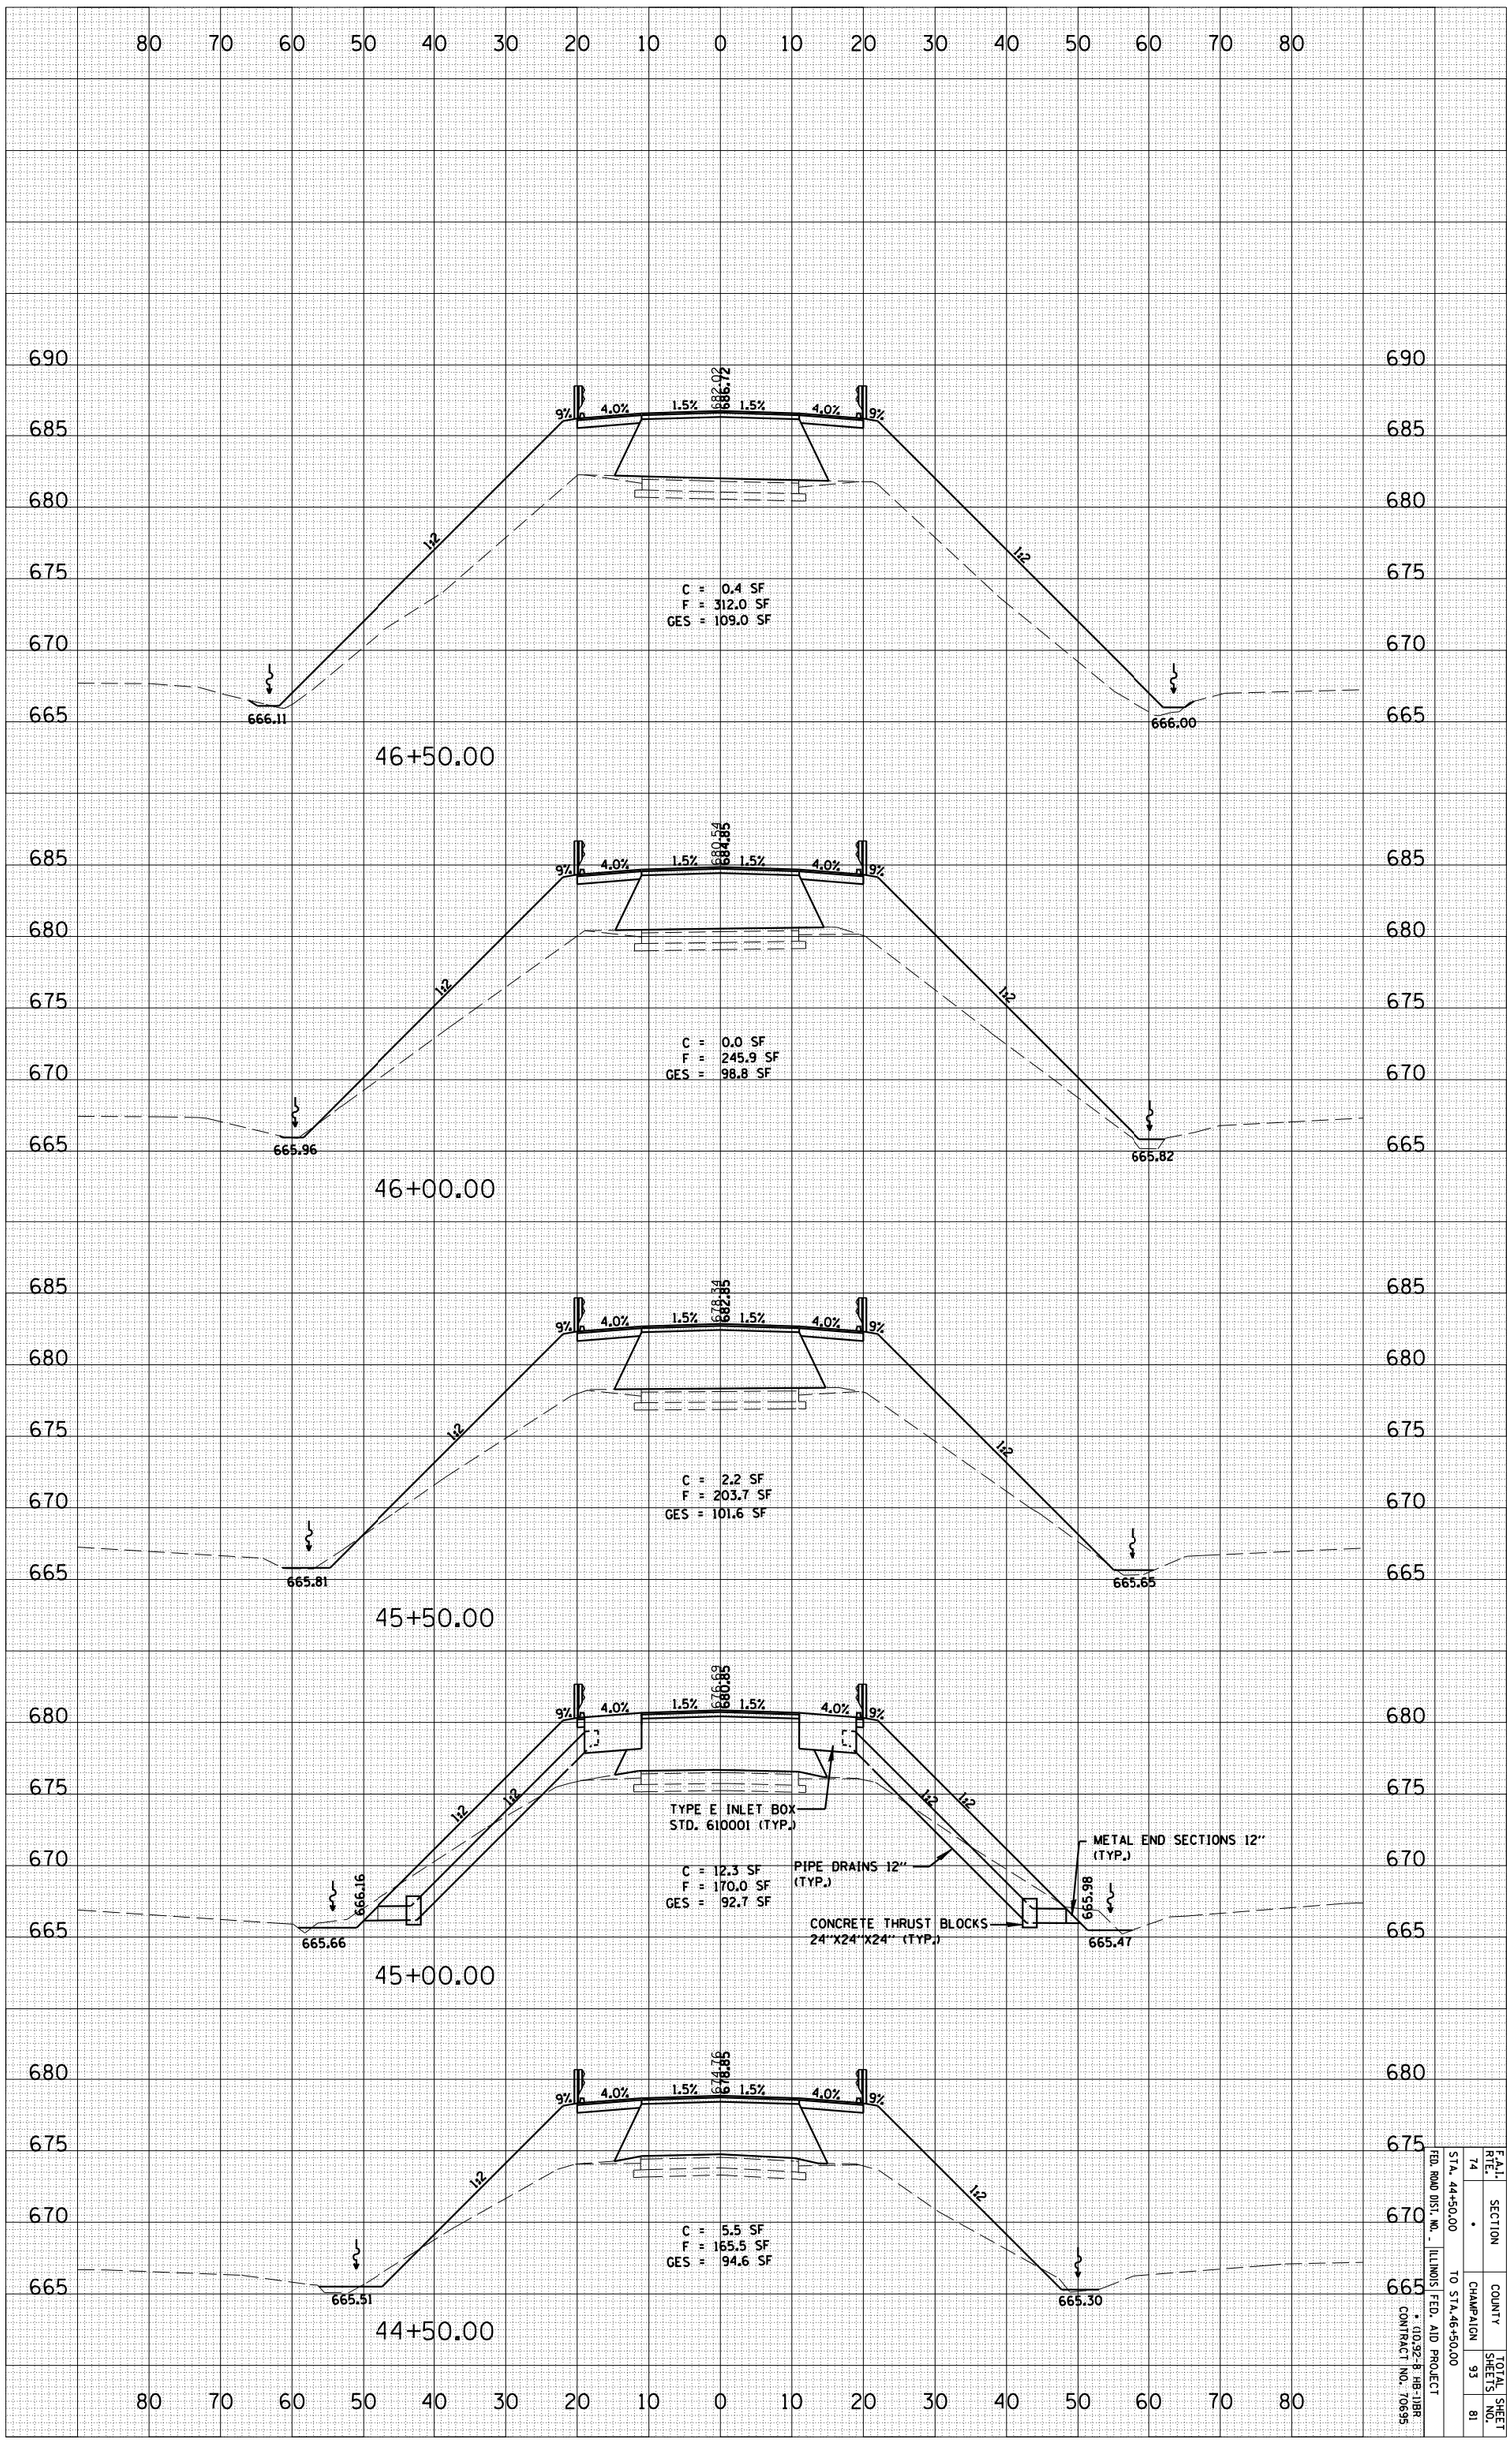

F.A.I. RTE. 74	SECTION	COUNTY CHAMPAIGN	TOTAL SHEETS 93
STA. 44+50.00	•		SHEET NO. 81
TO STA. 46+50.00	ILLINOIS FED. AID PROJECT		
FED. ROAD DIST. NO. -	• (IJ)-92-B HB-1BRR		
	CONTRACT NO. 70695		

1149S