ORIGINAL SURVEY		BY	DATE
NOTE BOOK	SURVEYED		
	PLOTTED		
	TEMPLATE		
	AREAS		
NO.	AREAS CHECKED		

FINAL SURVEY		BY	DATE
NOTE BOOK	SURVEYED		
	PLOTTED		
	TEMPLATE		
	AREAS		
NO.	AREAS CHECKED		

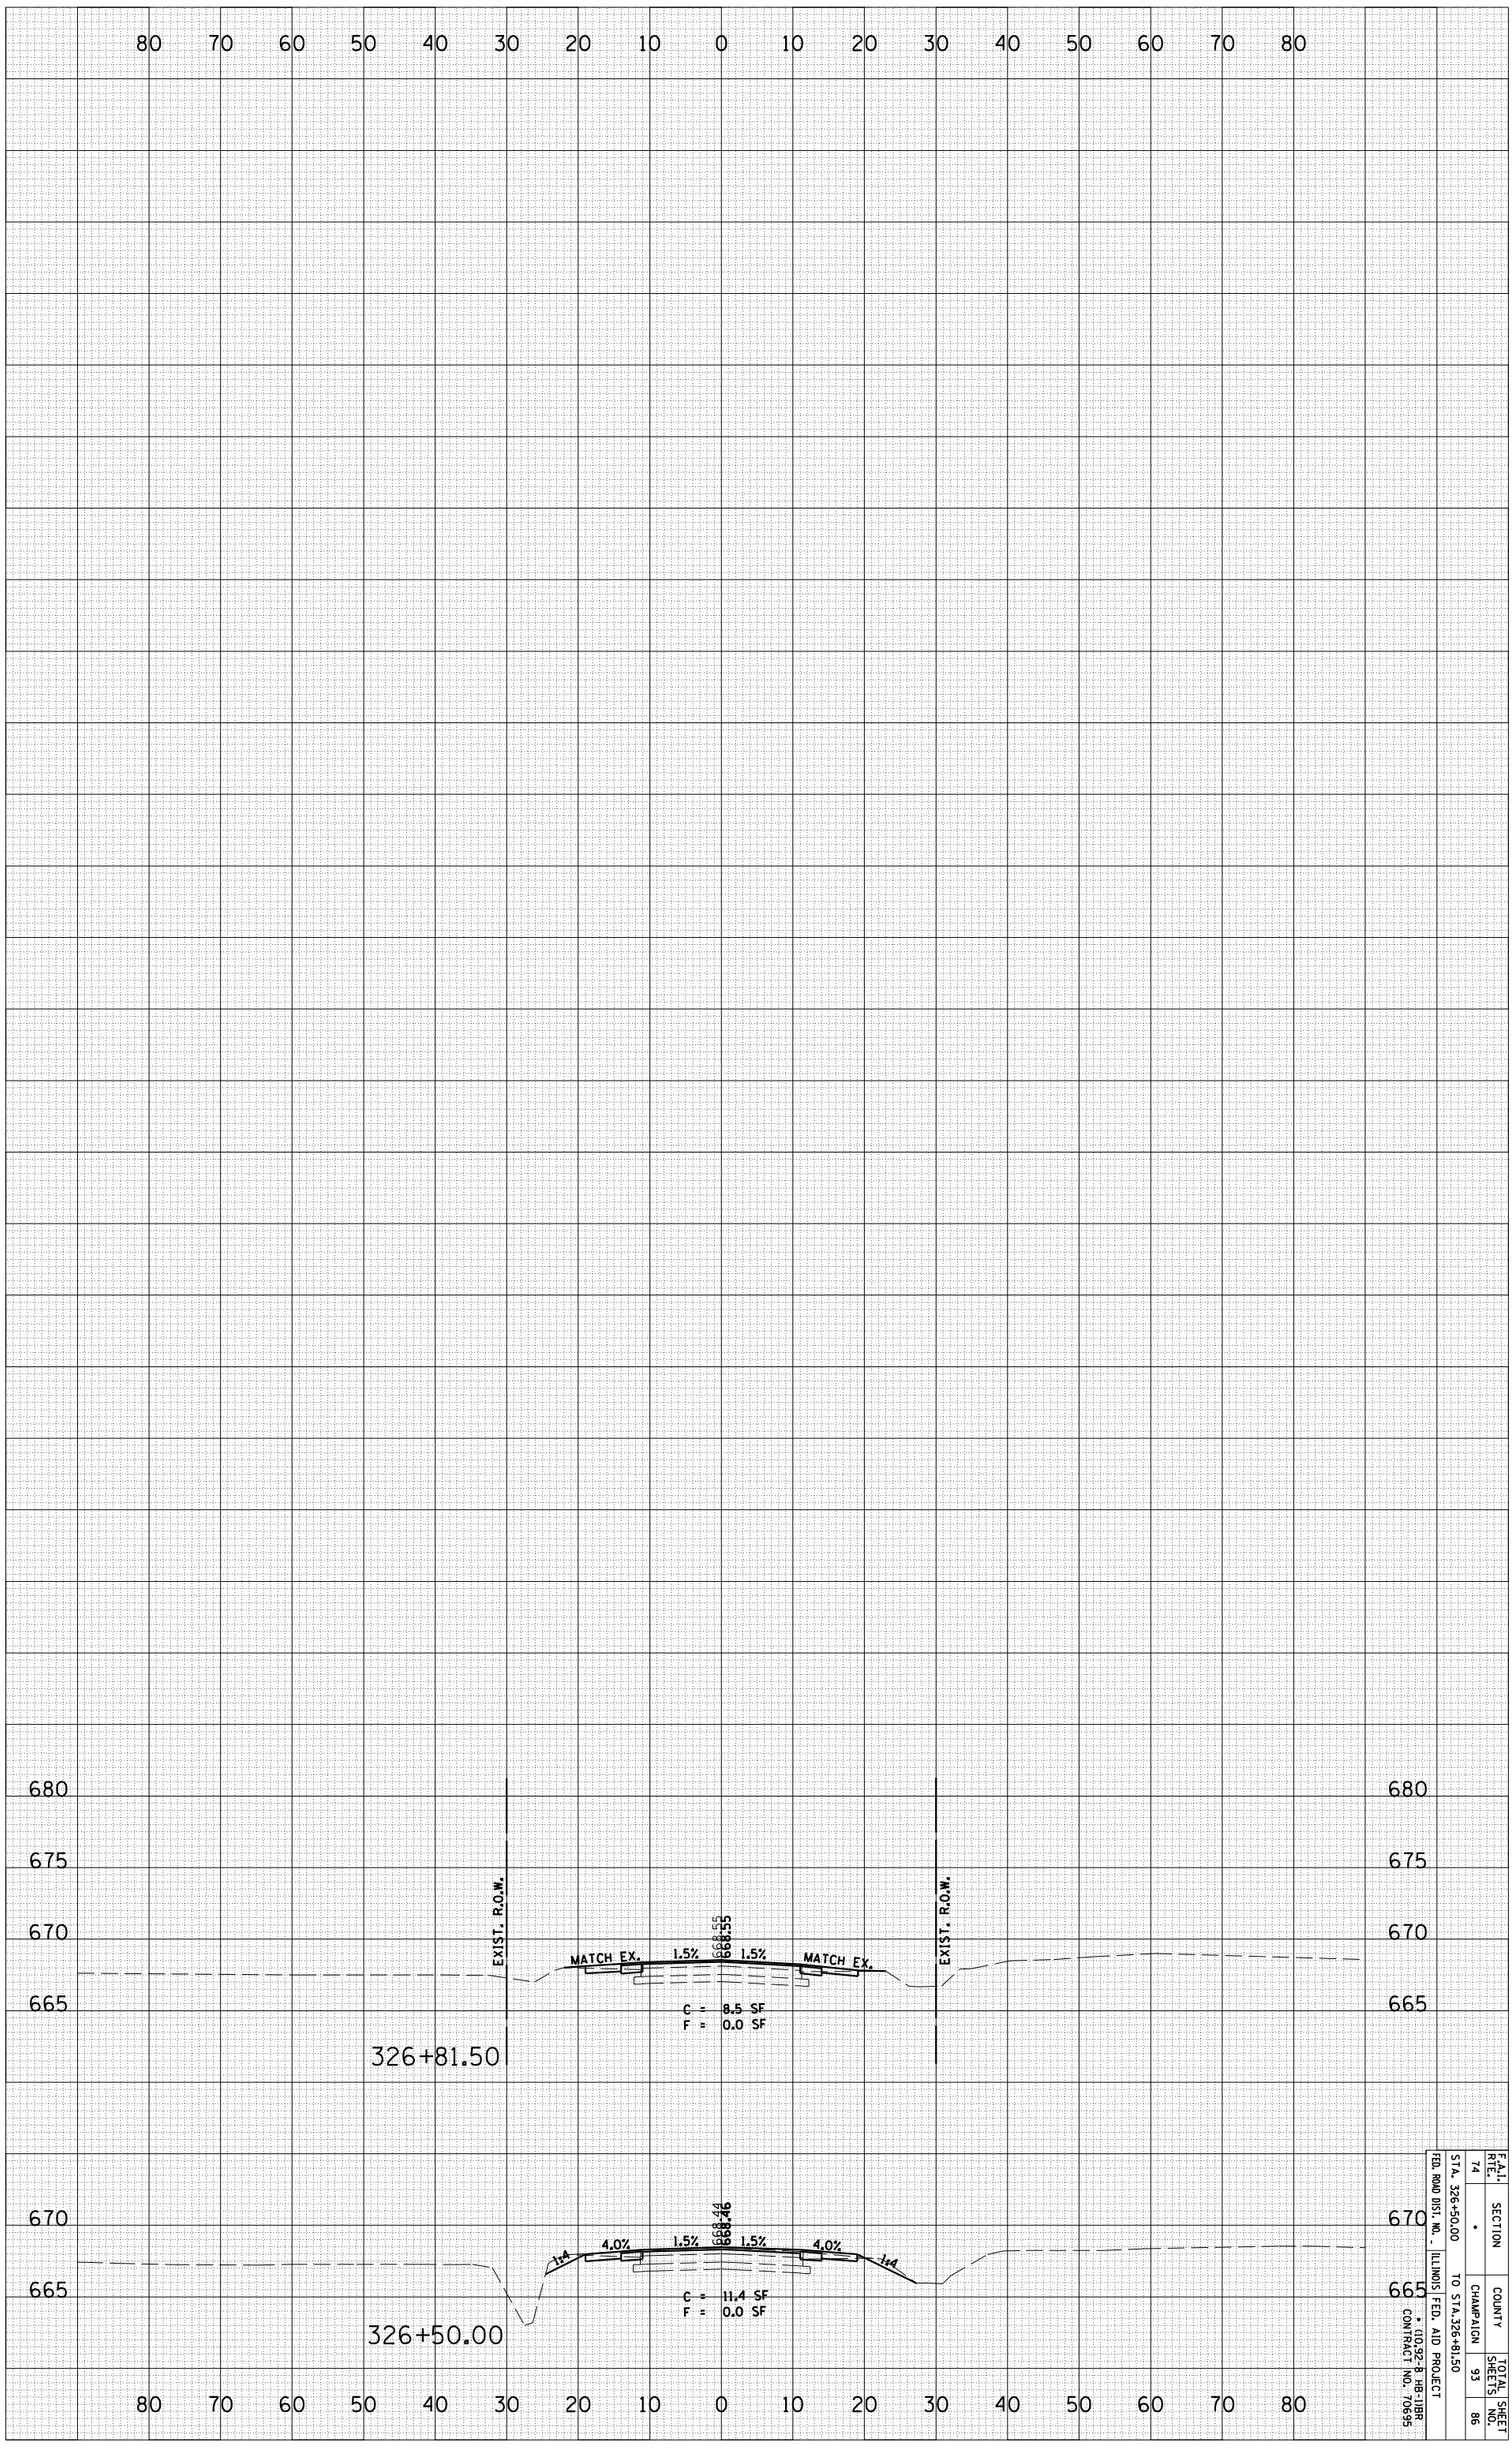

FAI RTE.	SECTION	COUNTY	TOTAL SHEETS	SHEET NO.
74	*	CHAMPAIGN	93	86

STA. 326+50.00 TO STA. 326+81.50

FED. ROAD DIST. NO. ILLINOIS FED. AID PROJECT

* (10.92-B HB-1)BR
CONTRACT NO. 70695

1L49S