ORIGINAL SURVEY		BY	DATE
NOTE BOOK	SURVEYED		
	PLOTTED		
	TEMPLATE		
	AREAS		
NO.	AREAS CHECKED		

FINAL SURVEY		BY	DATE
NOTE BOOK	SURVEYED		
	PLOTTED		
	TEMPLATE		
	AREAS		
NO.	AREAS CHECKED		

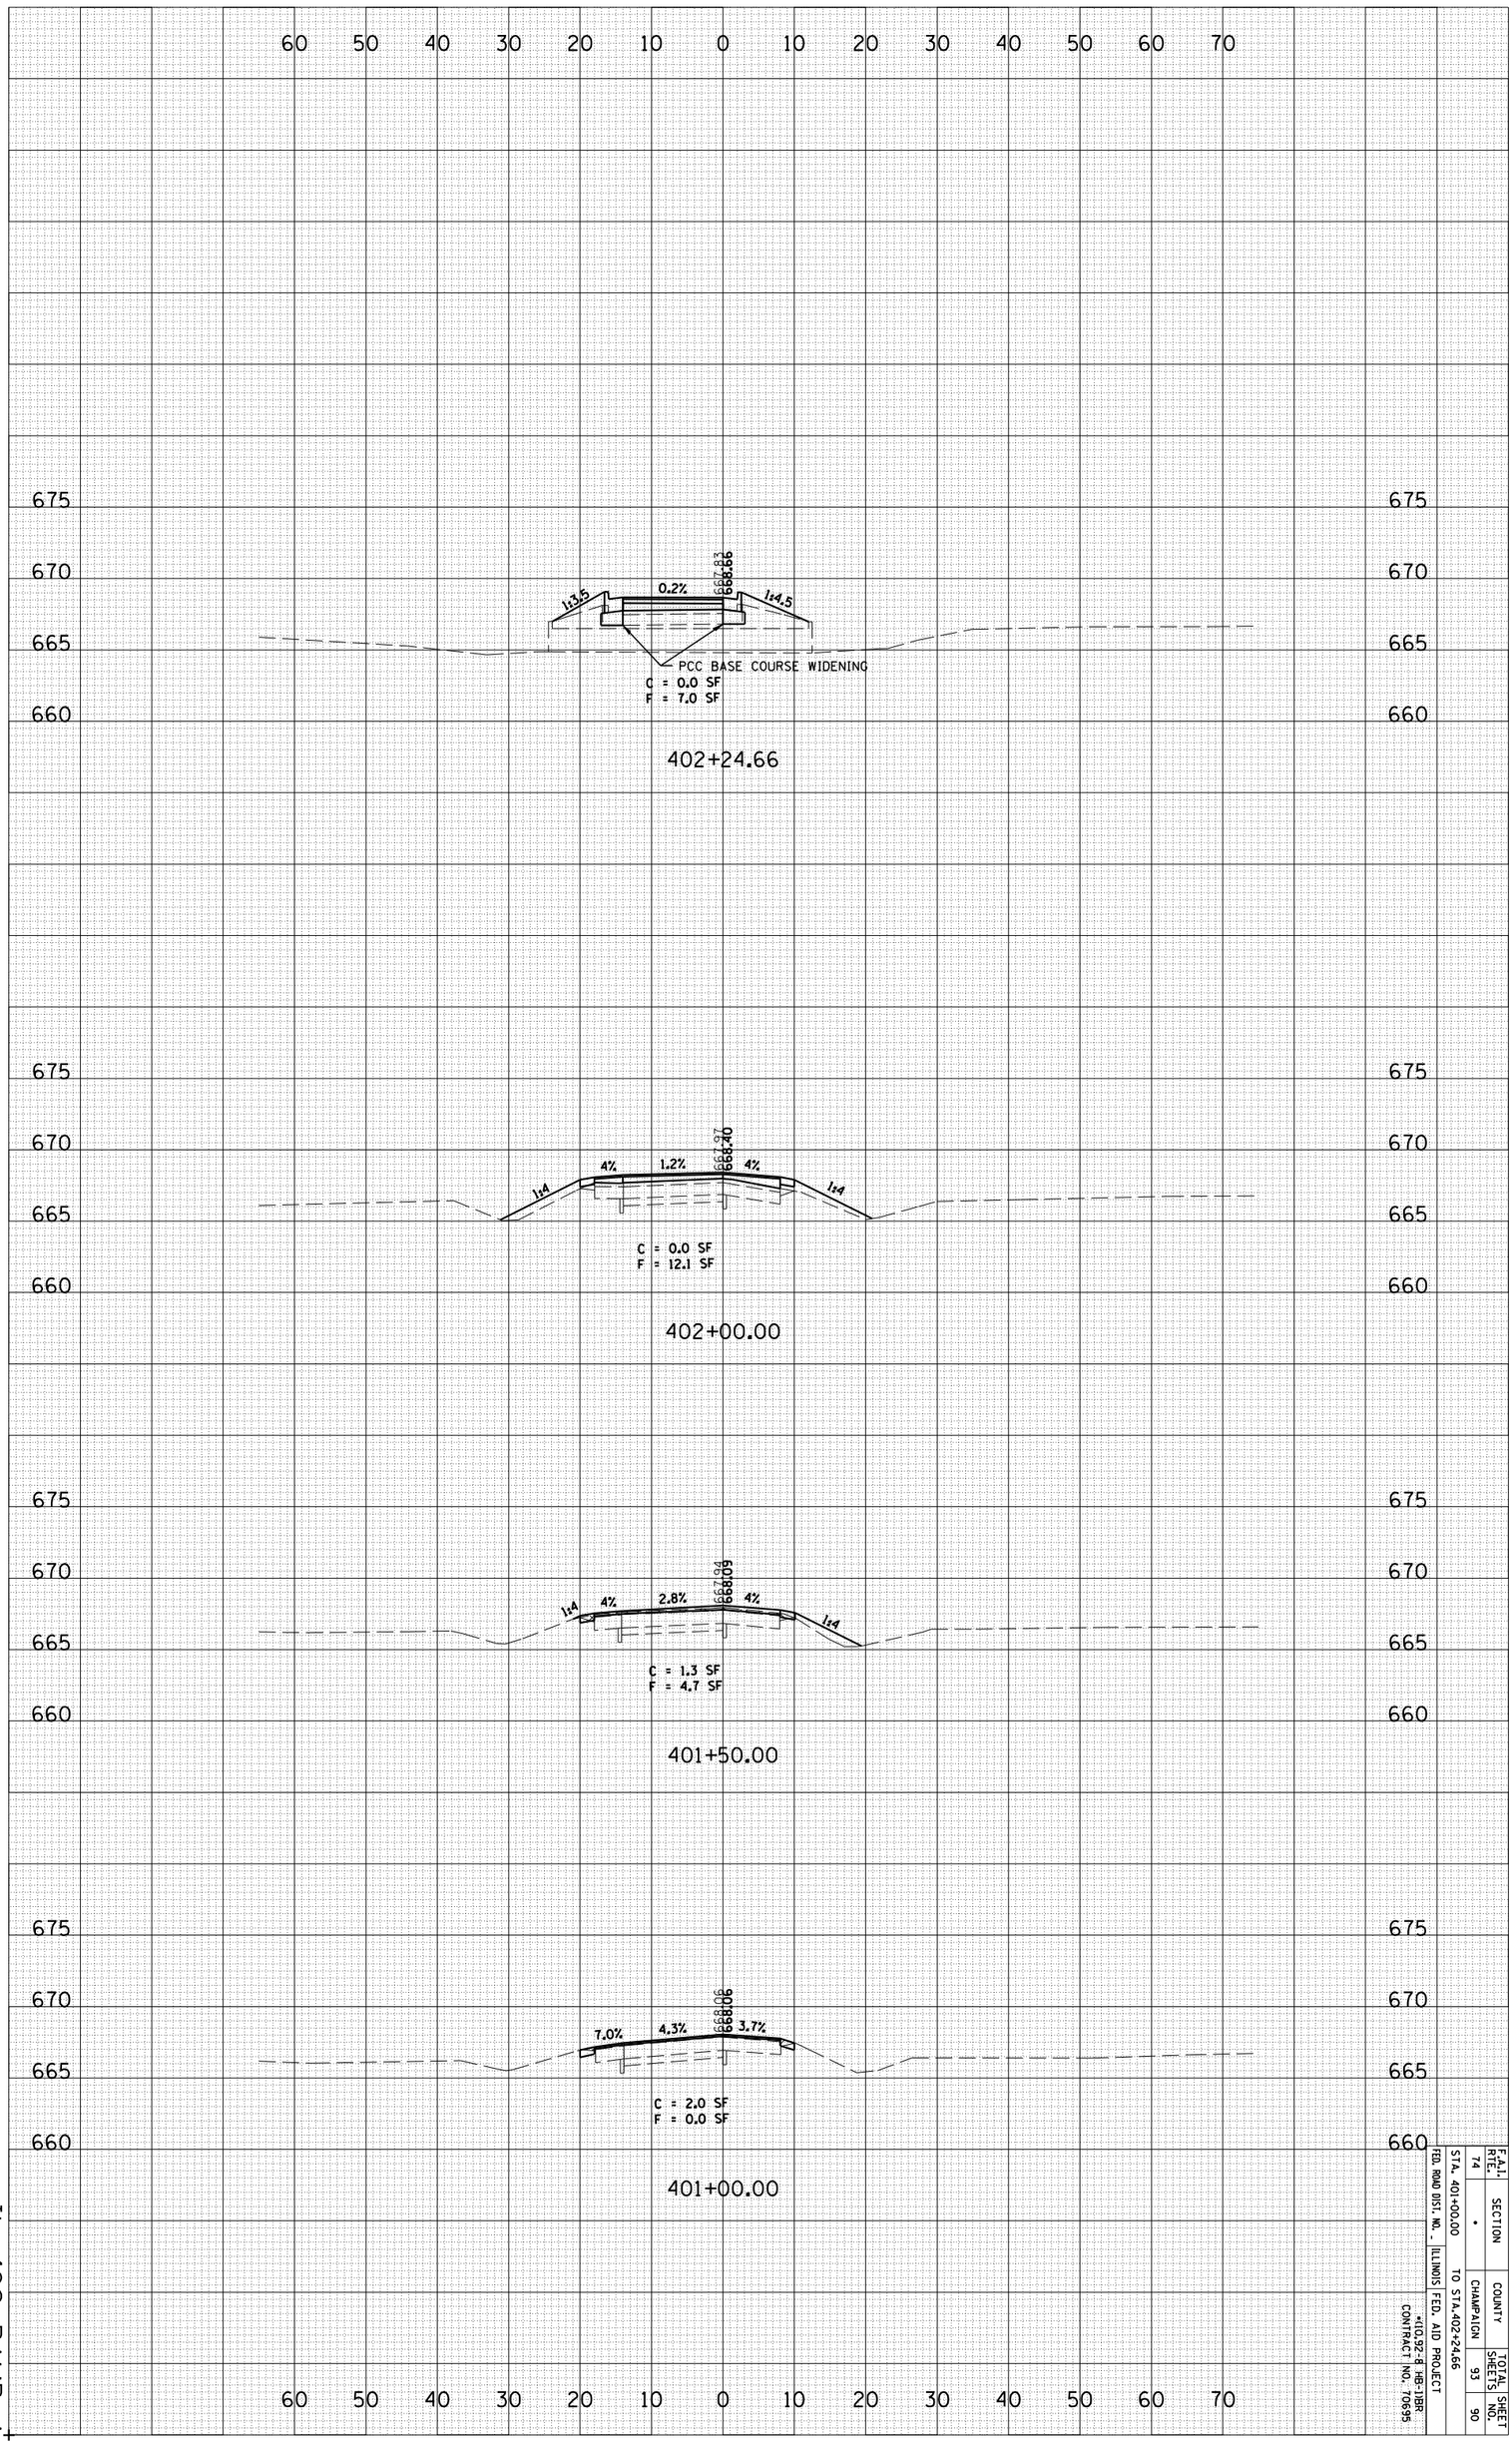

F.A.I. RTE. 74	SECTION *	COUNTY CHAMPAIGN	TOTAL SHEETS 93	SHEET NO. 90
STA. 401+00.00 TO STA. 402+24.66				
FED. ROAD DIST. NO. -	ILLINOIS	FED. AID PROJECT *IL0.92-8 HB-1BR CONTRACT NO. 70595		

IL 49S RAMP A