CONTRACT #72679

FAU ROUTE	SECTION	COUNTY	TOTAL SHEETS	SHEET NO.
8071	*	SANGAMON	425	127
STA.		TO STA.		
FED. ROAD DIST. NO.	ILLINOIS	FED. AID PROJECT		

(84-9) RS-6; (G)Z *

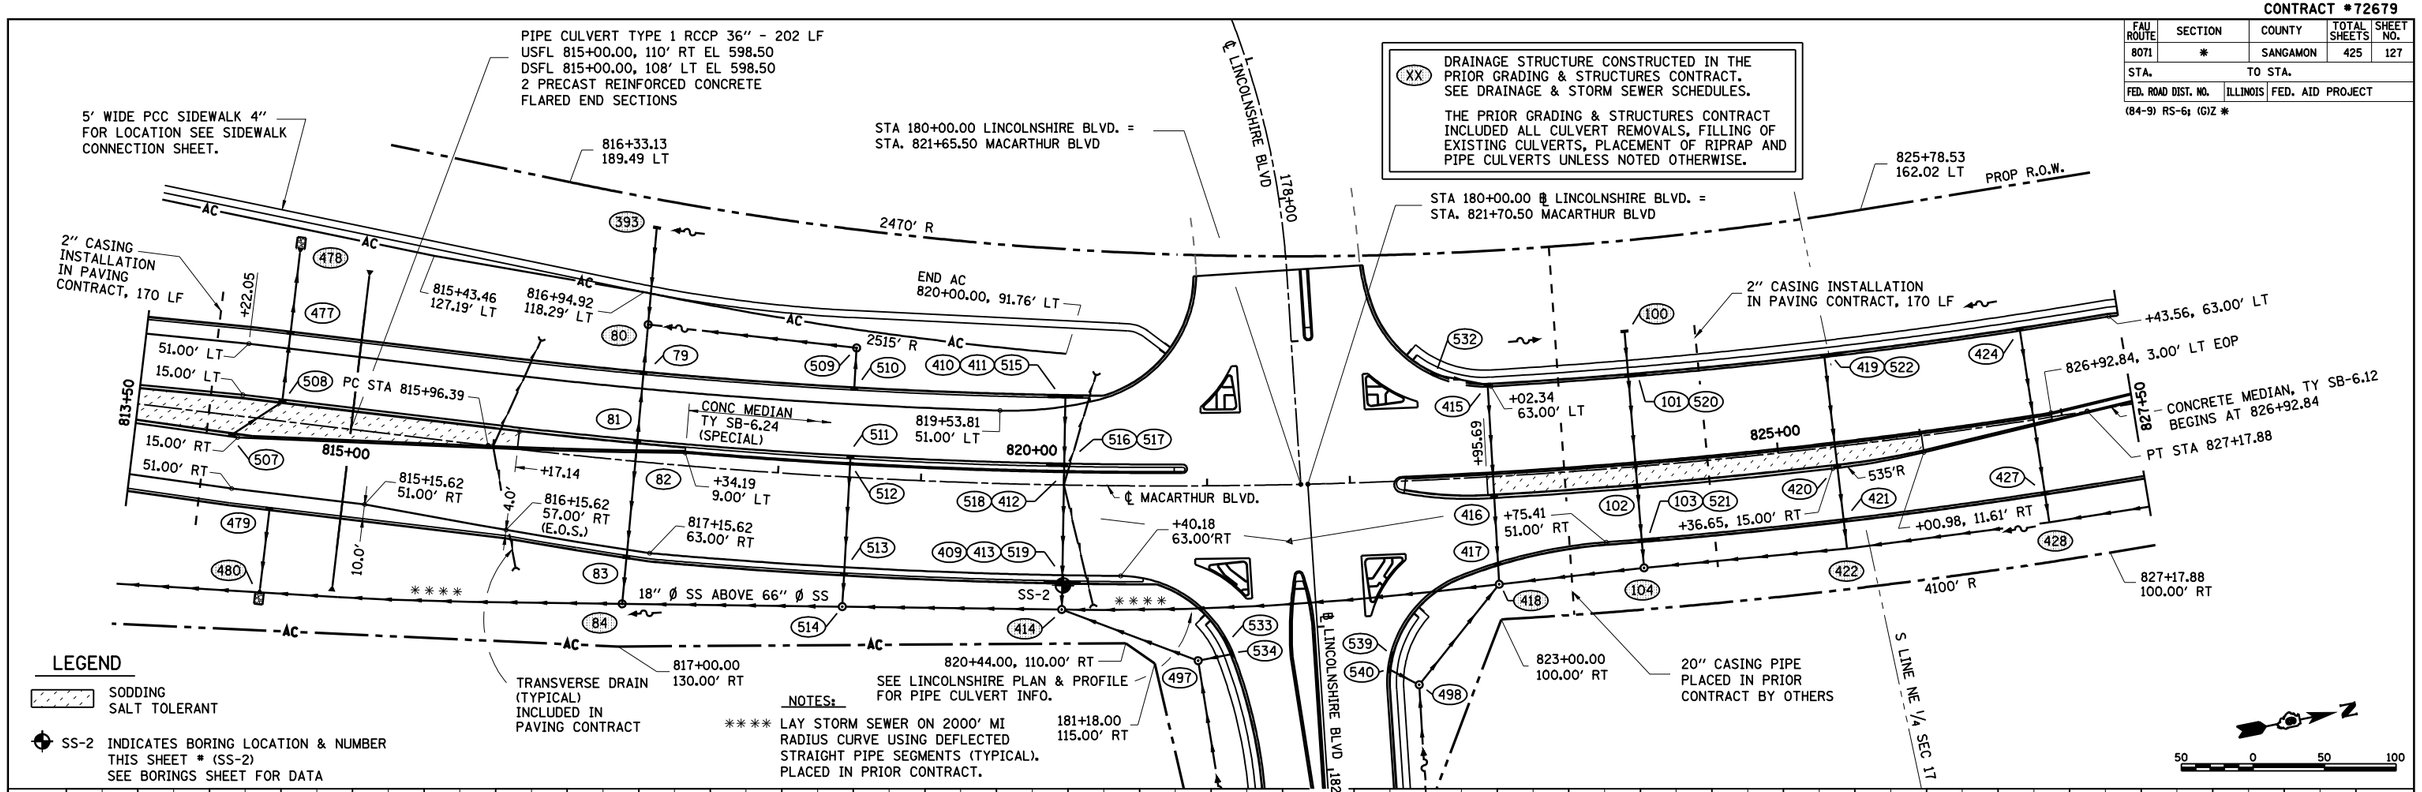

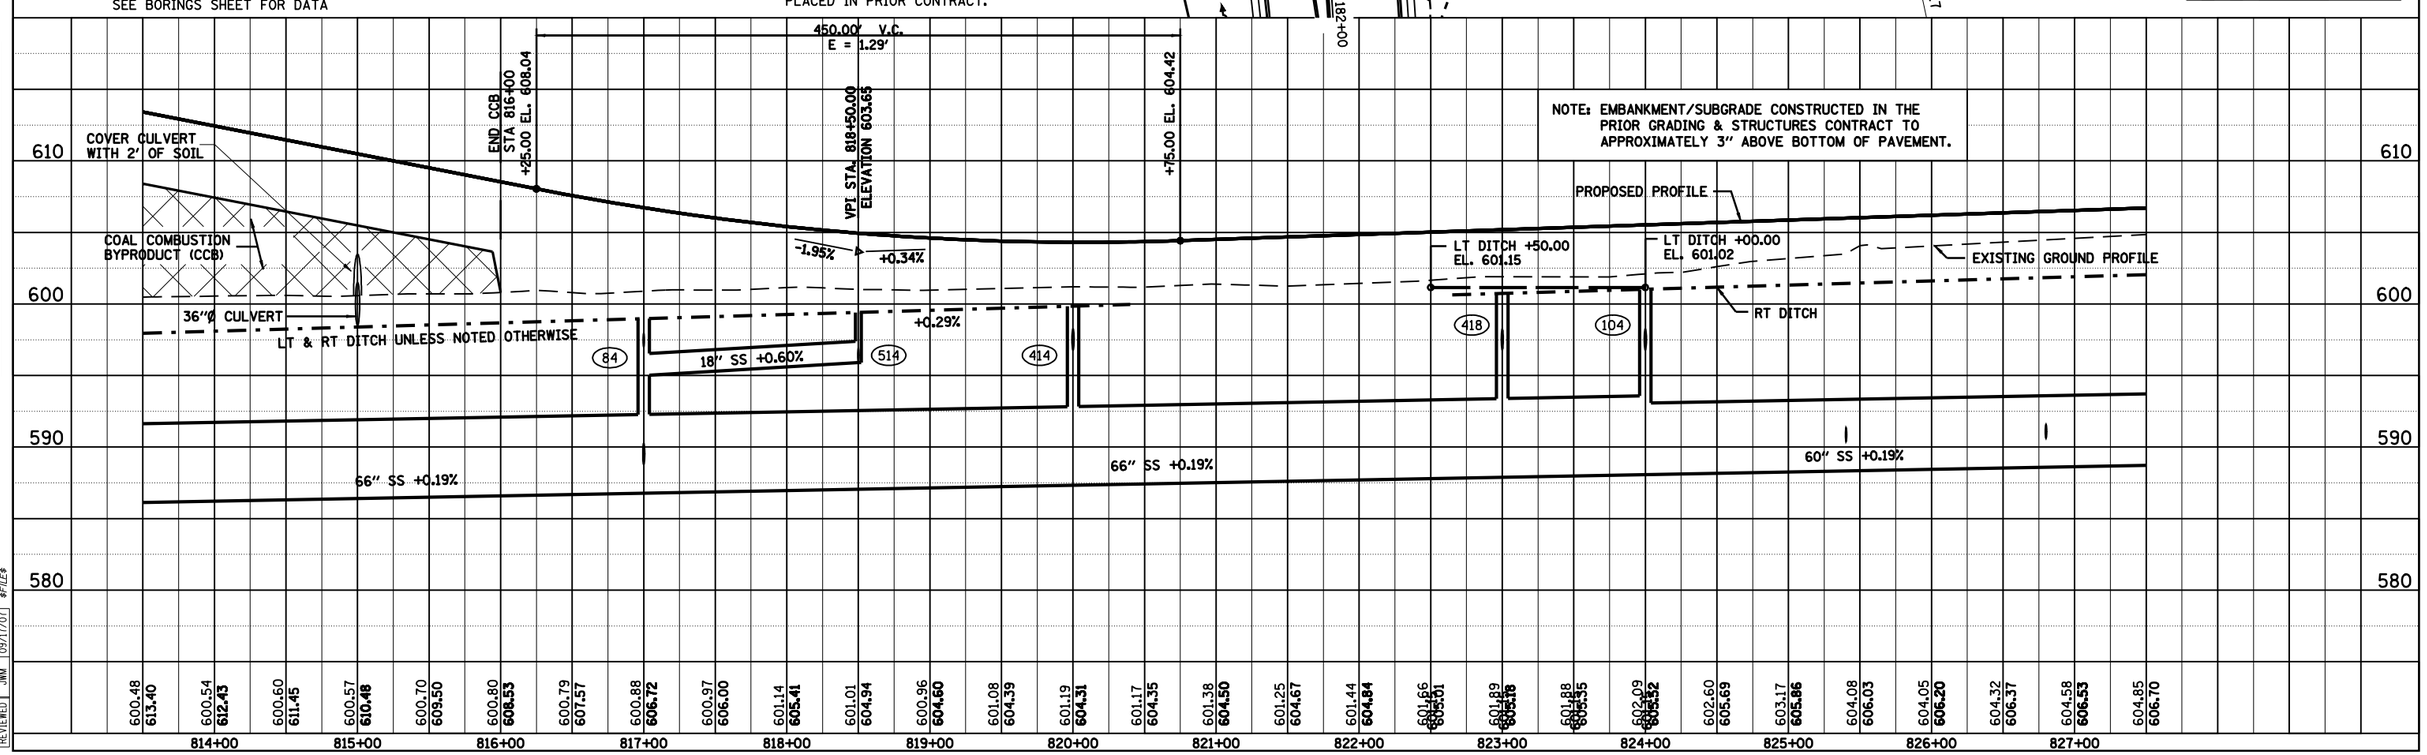

MACARTHUR BLVD. STA. 813+50 TO 827+50

PLAN	BY	DATE
SURVEYED		
PLOTTED		
ALIGNMENT CHECKED		
RT. OF WAY CHECKED		
CADD FILE NAME		
NOTE BOOK NO.		

PROFILE	BY	DATE
SURVEYED		
PLOTTED		
GRADES CHECKED		
B.M. NOTED		
STRUCTURE NOTATNS CK'KD		
NOTE BOOK NO.		

LAYOUT	CLC	09/17/07
DRAWN	CLC	09/17/07
REVIEWED	JWM	09/17/07

Mar-20-2008 08:28:13AM
#FILE#

© Copyright Hanson Professional Services Inc. 2008

HANSON