CONTRACT #72679

FAU ROUTE	SECTION	COUNTY	TOTAL SHEETS	SHEET NO.
8071	*	SANGAMON	425	130
STA.		TO STA.		
FED. ROAD DIST. NO.	ILLINOIS	FED. AID PROJECT		

(84-9) RS-6; (G)Z *

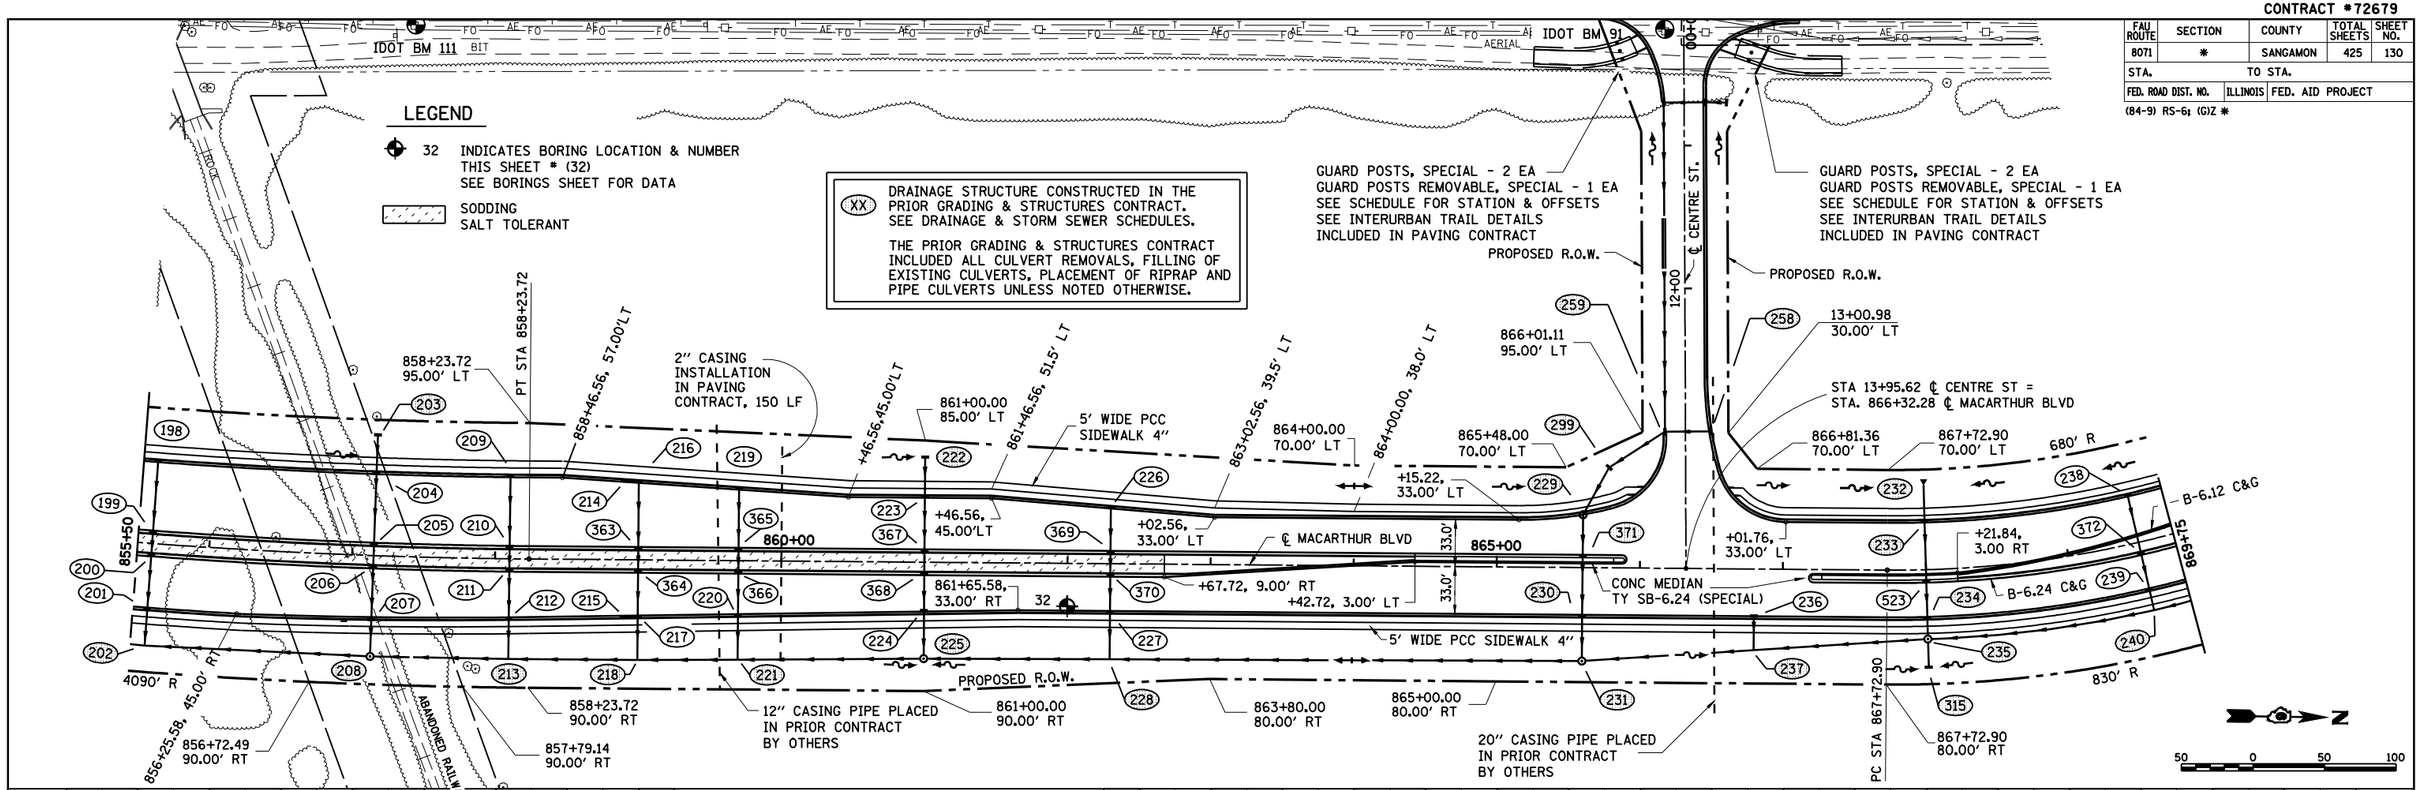

NOTE: EMBANKMENT/SUBGRADE CONSTRUCTED IN THE PRIOR GRADING & STRUCTURES CONTRACT TO APPROXIMATELY 3″ ABOVE BOTTOM OF PAVEMENT.

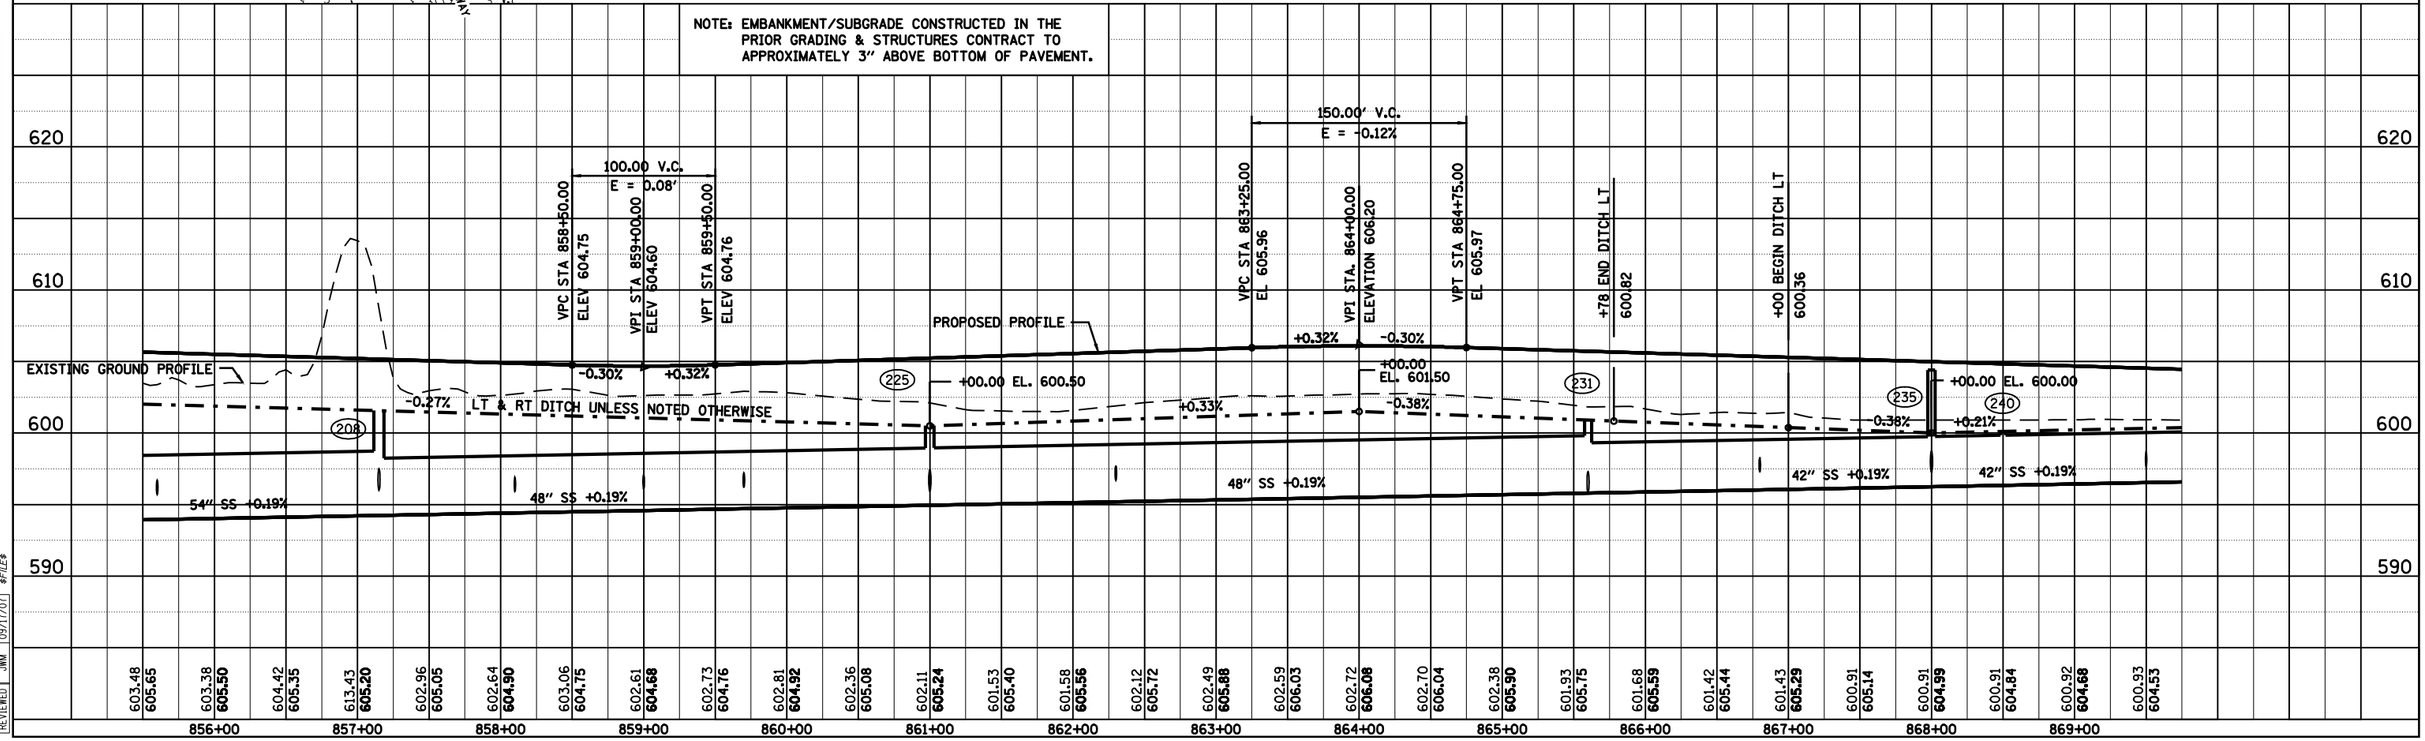

MACARTHUR BLVD. STA. 855+50 TO STA. 869+75

© Copyright Hanson Professional Services Inc. 2008

PLAN — SURVEYED; PLOTTED; ALIGNMENT CHECKED; GRADES CHECKED; RT. OF WAY CHECKED; ROAD FILE NAME; NOTE BOOK; NO.; BY; DATE

PROFILE — SURVEYED; PLOTTED; GRADES CHECKED; BEM. NOTED; ROAD FILE NAME; NOTE BOOK; NO.; SYMBOLIZE NOTATIONS CHKD; BY; DATE

LAYOUT C.G. 09/17/07
DRAWN C.G. 09/17/07
REVIEWED JWW 09/17/07

Mon 20 2008 08:29:08 AM
#FILE#