CONTRACT #72679

FAU ROUTE	SECTION	COUNTY	TOTAL SHEETS	SHEET NO.
8071	*	SANGAMON	425	134
STA.		TO STA.		
FED. ROAD DIST. NO.	ILLINOIS	FED. AID PROJECT		

(84-9) RS-6; (G)Z *

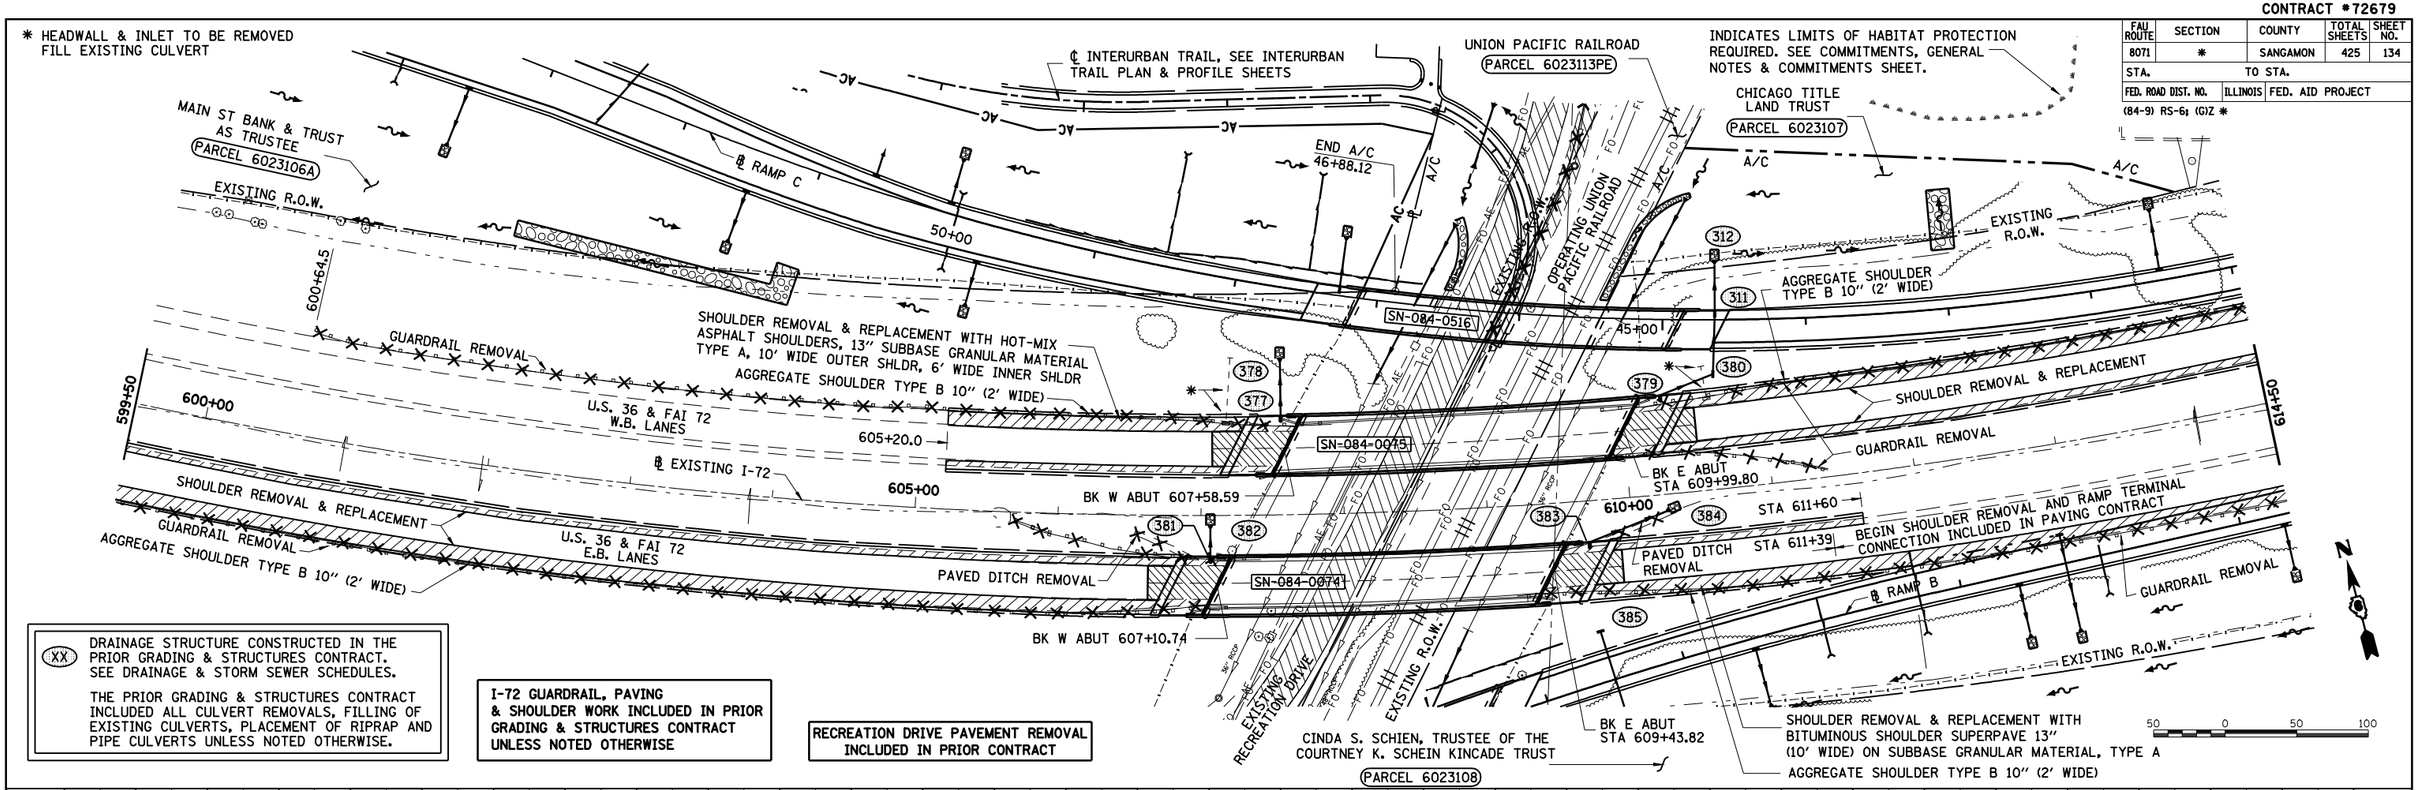

(XX) DRAINAGE STRUCTURE CONSTRUCTED IN THE PRIOR GRADING & STRUCTURES CONTRACT. SEE DRAINAGE & STORM SEWER SCHEDULES.

THE PRIOR GRADING & STRUCTURES CONTRACT INCLUDED ALL CULVERT REMOVALS, FILLING OF EXISTING CULVERTS, PLACEMENT OF RIPRAP AND PIPE CULVERTS UNLESS NOTED OTHERWISE.

I-72 GUARDRAIL, PAVING & SHOULDER WORK INCLUDED IN PRIOR GRADING & STRUCTURES CONTRACT UNLESS NOTED OTHERWISE

RECREATION DRIVE PAVEMENT REMOVAL INCLUDED IN PRIOR CONTRACT

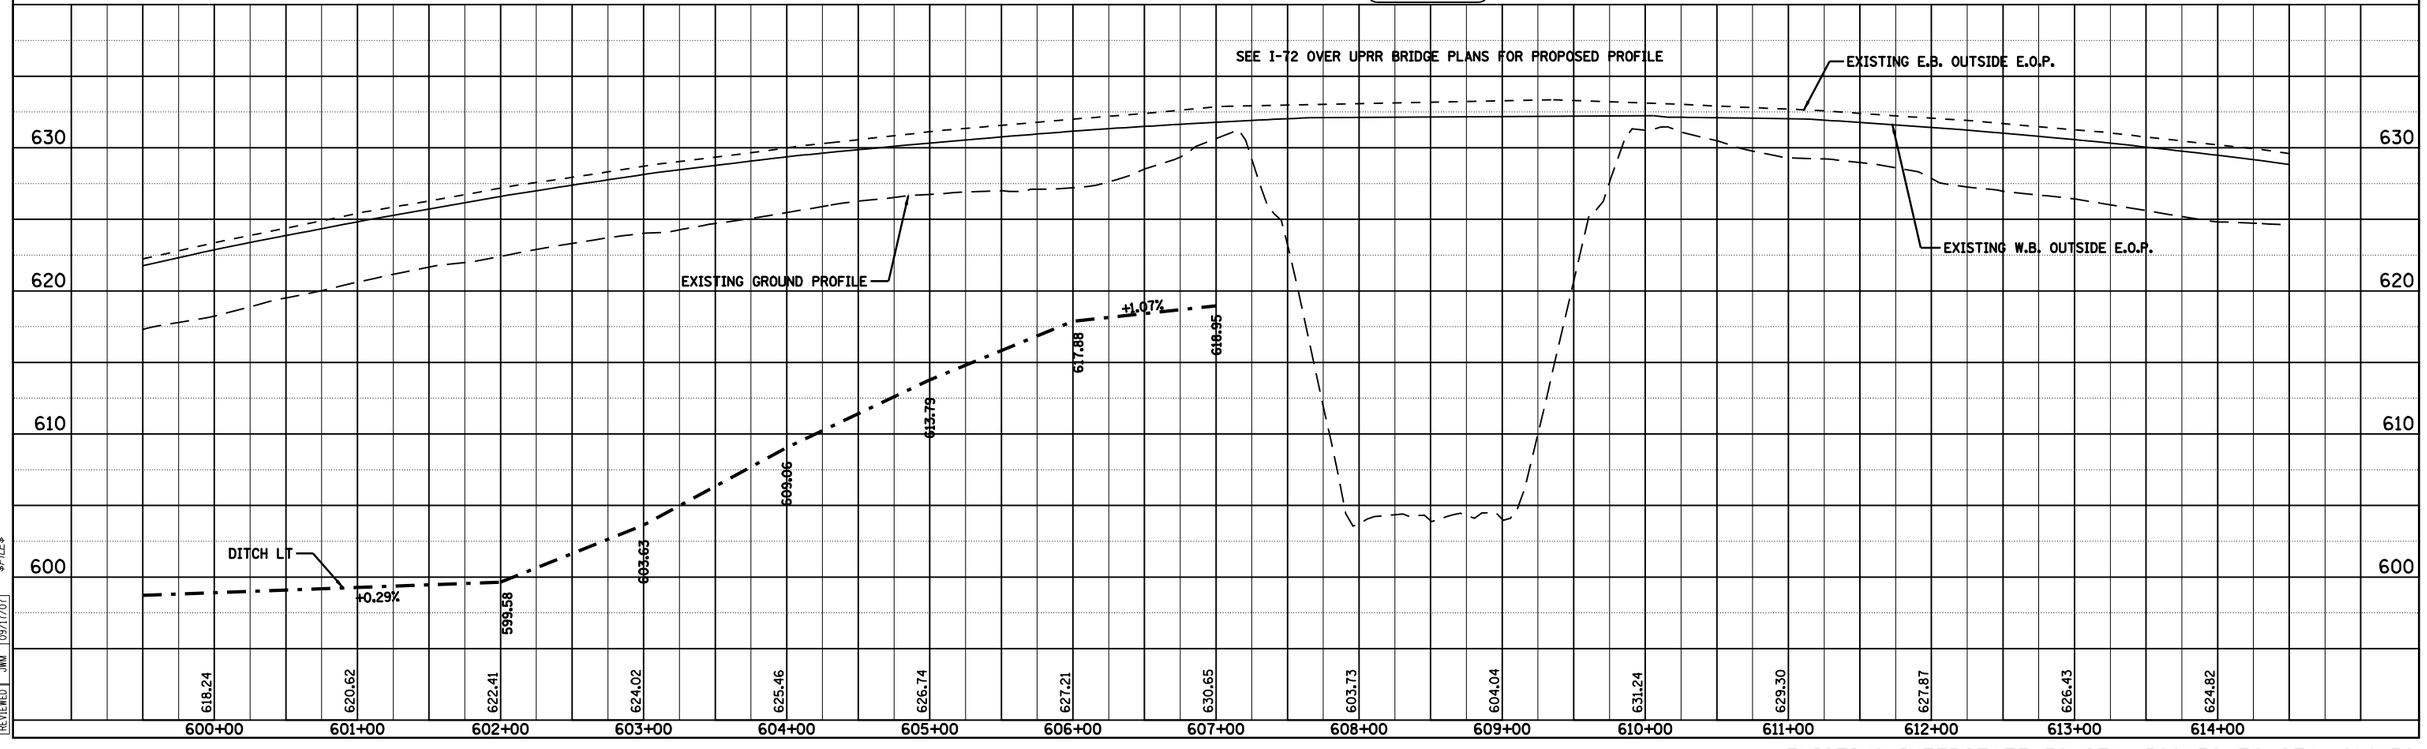

EXISTING INTERSTATE 72 STA. 599+50 TO STA. 614+50

PLAN	BY	DATE
SURVEYED		
PLOTTED		
ALIGNMENT CHECKED		
RT. OF WAY CHECKED		
GRID TIE LINE		
NOTE BOOK NO.		

PROFILE	BY	DATE
SURVEYED		
PLOTTED		
GRADES CHECKED		
BM. NOTED		
STRUCTURE NOTAT'NS CHKD		
NOTE BOOK NO.		

LAYOUT	C.G.	09/17/07
DRAWN	C.G.	09/17/07
REVIEWED	WMV	09/17/07

Mar-20-2008 08:30:12AM
$FILE$

© Copyright Hanson Professional Services Inc. 2008

HANSON