CONTRACT #72679

FAU ROUTE	SECTION	COUNTY	TOTAL SHEETS	SHEET NO.
8071	*	SANGAMON	425	147
STA.		TO STA.		
FED. ROAD DIST. NO.	ILLINOIS	FED. AID PROJECT		

(84-9) RS-6; (G)Z *

LEGEND

LIMITS OF REMOVAL

NOTE: HAZEL DELL ROAD PAVEMENT REMOVAL INCLUDED IN PRIOR CONTRACT.

NOTE:
REMOVE EXISTING PIPE UNDERDRAIN AND PIPE UNDERDRAIN (SPECIAL), ALONG I-72 BETWEEN STA. 569+89 TO STA. 582+10.
THE COST OF REMOVALS IS INCLUDED IN BITUMINOUS CONCRETE SHOULDER REMOVAL.
INSTALLATION OF PIPE UNDERDRAINS IS INCLUDED IN PAVING CONTRACT.

(XX) DRAINAGE STRUCTURE CONSTRUCTED IN THE PRIOR GRADING & STRUCTURES CONTRACT. SEE DRAINAGE & STORM SEWER SCHEDULES.

THE PRIOR GRADING & STRUCTURES CONTRACT INCLUDED ALL CULVERT REMOVALS, FILLING OF EXISTING CULVERTS, PLACEMENT OF RIPRAP AND PIPE CULVERTS UNLESS NOTED OTHERWISE.

I-72 PAVING & SHOULDER WORK ON THIS SHEET INCLUDED IN PAVING CONTRACT

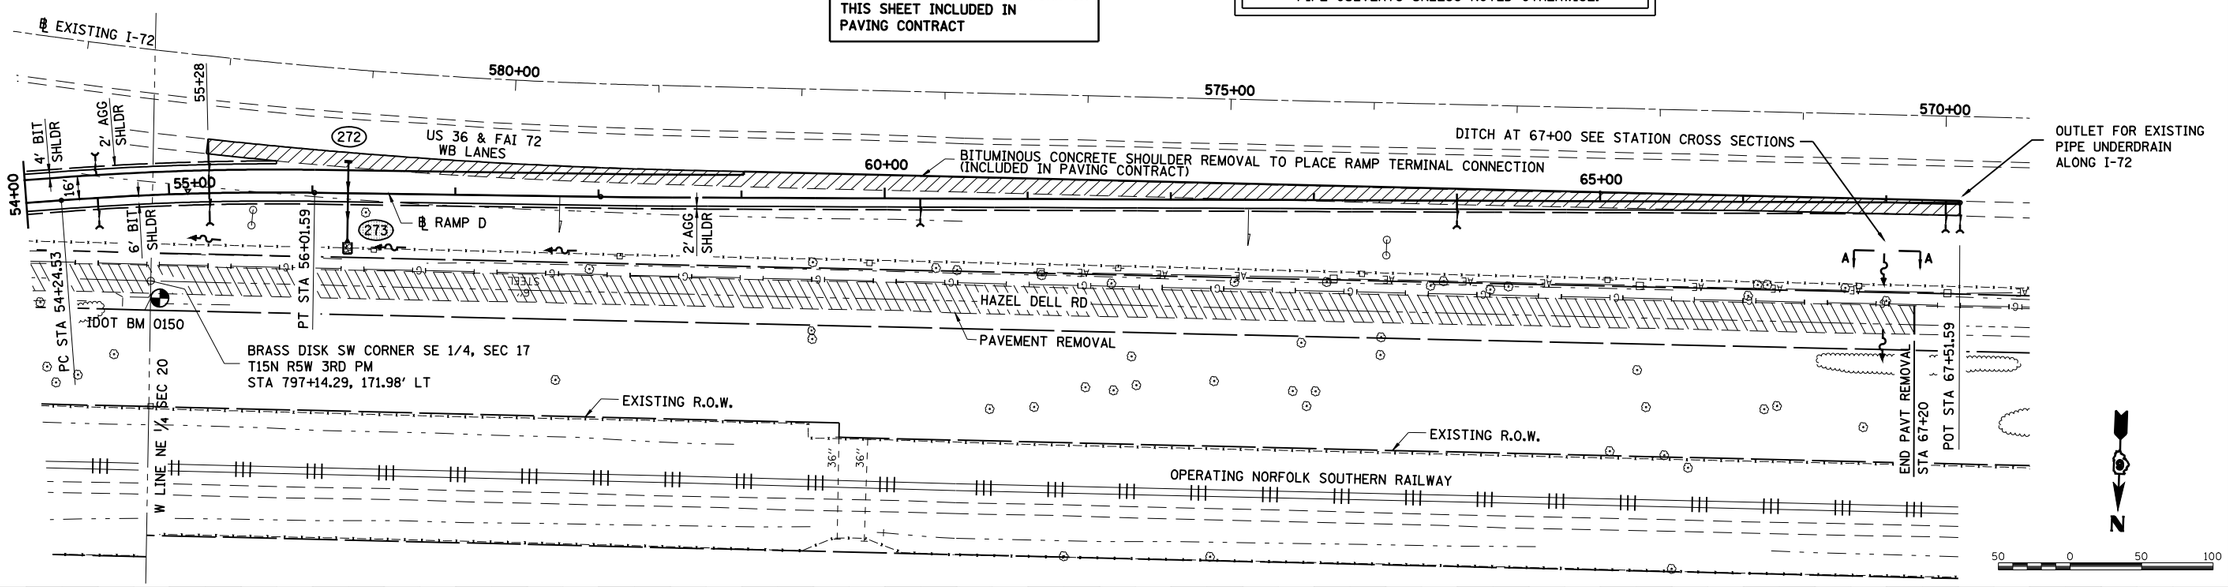

NOTE: EMBANKMENT/SUBGRADE CONSTRUCTED IN THE PRIOR GRADING & STRUCTURES CONTRACT TO APPROXIMATELY 3" ABOVE BOTTOM OF PAVEMENT.

SEE RAMP D TERMINAL DETAIL FOR ALIGNMENT AND PROFILE STA 56+01.59 TO STA 67+51.59

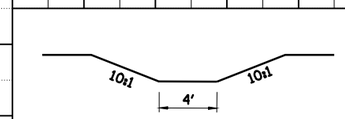

SECTION A-A
DITCH SECTION AT 67+00

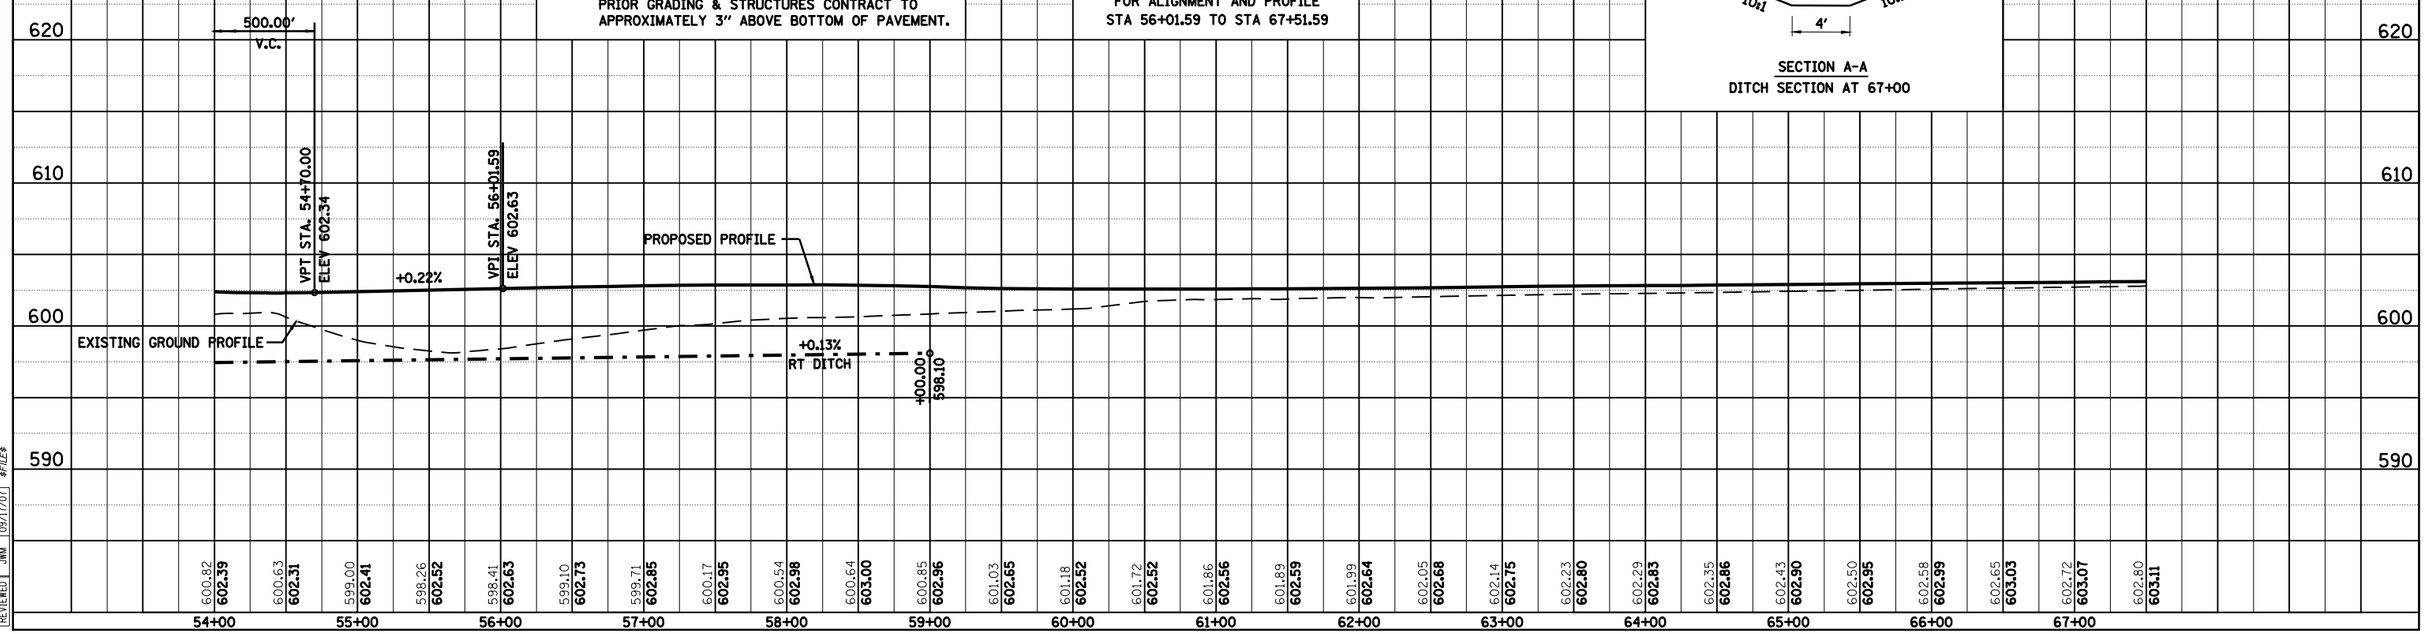

RAMP D STA. 54+00 TO STA. 67+50

PLAN	BY	DATE
SURVEYED		
PLOTTED		
ALIGNMENT CHECKED		
RT. OF WAY CHECKED		
COMP FILE NAME		
NOTE BOOK NO.		

PROFILE	BY	DATE
SURVEYED		
PLOTTED		
GRADES CHECKED		
B.M. NOTED		
STRUCTURE NOTAT'NS CHKD		
NOTE BOOK NO.		

LAYOUT	C.G.	09/17/07
DRAWN	C.G.	09/17/07
REVIEWED	WMV	09/17/07

Mar-20-2008 08:33:12AM
#FILE9

HANSON

© Copyright Hanson Professional Services Inc. 2008