SECTION	COUNTY	TOTAL SHEETS	SHEET NO.
		425	258

STA. TO STA.

FED. ROAD DIST. NO. ILLINOIS FED. AID PROJECT

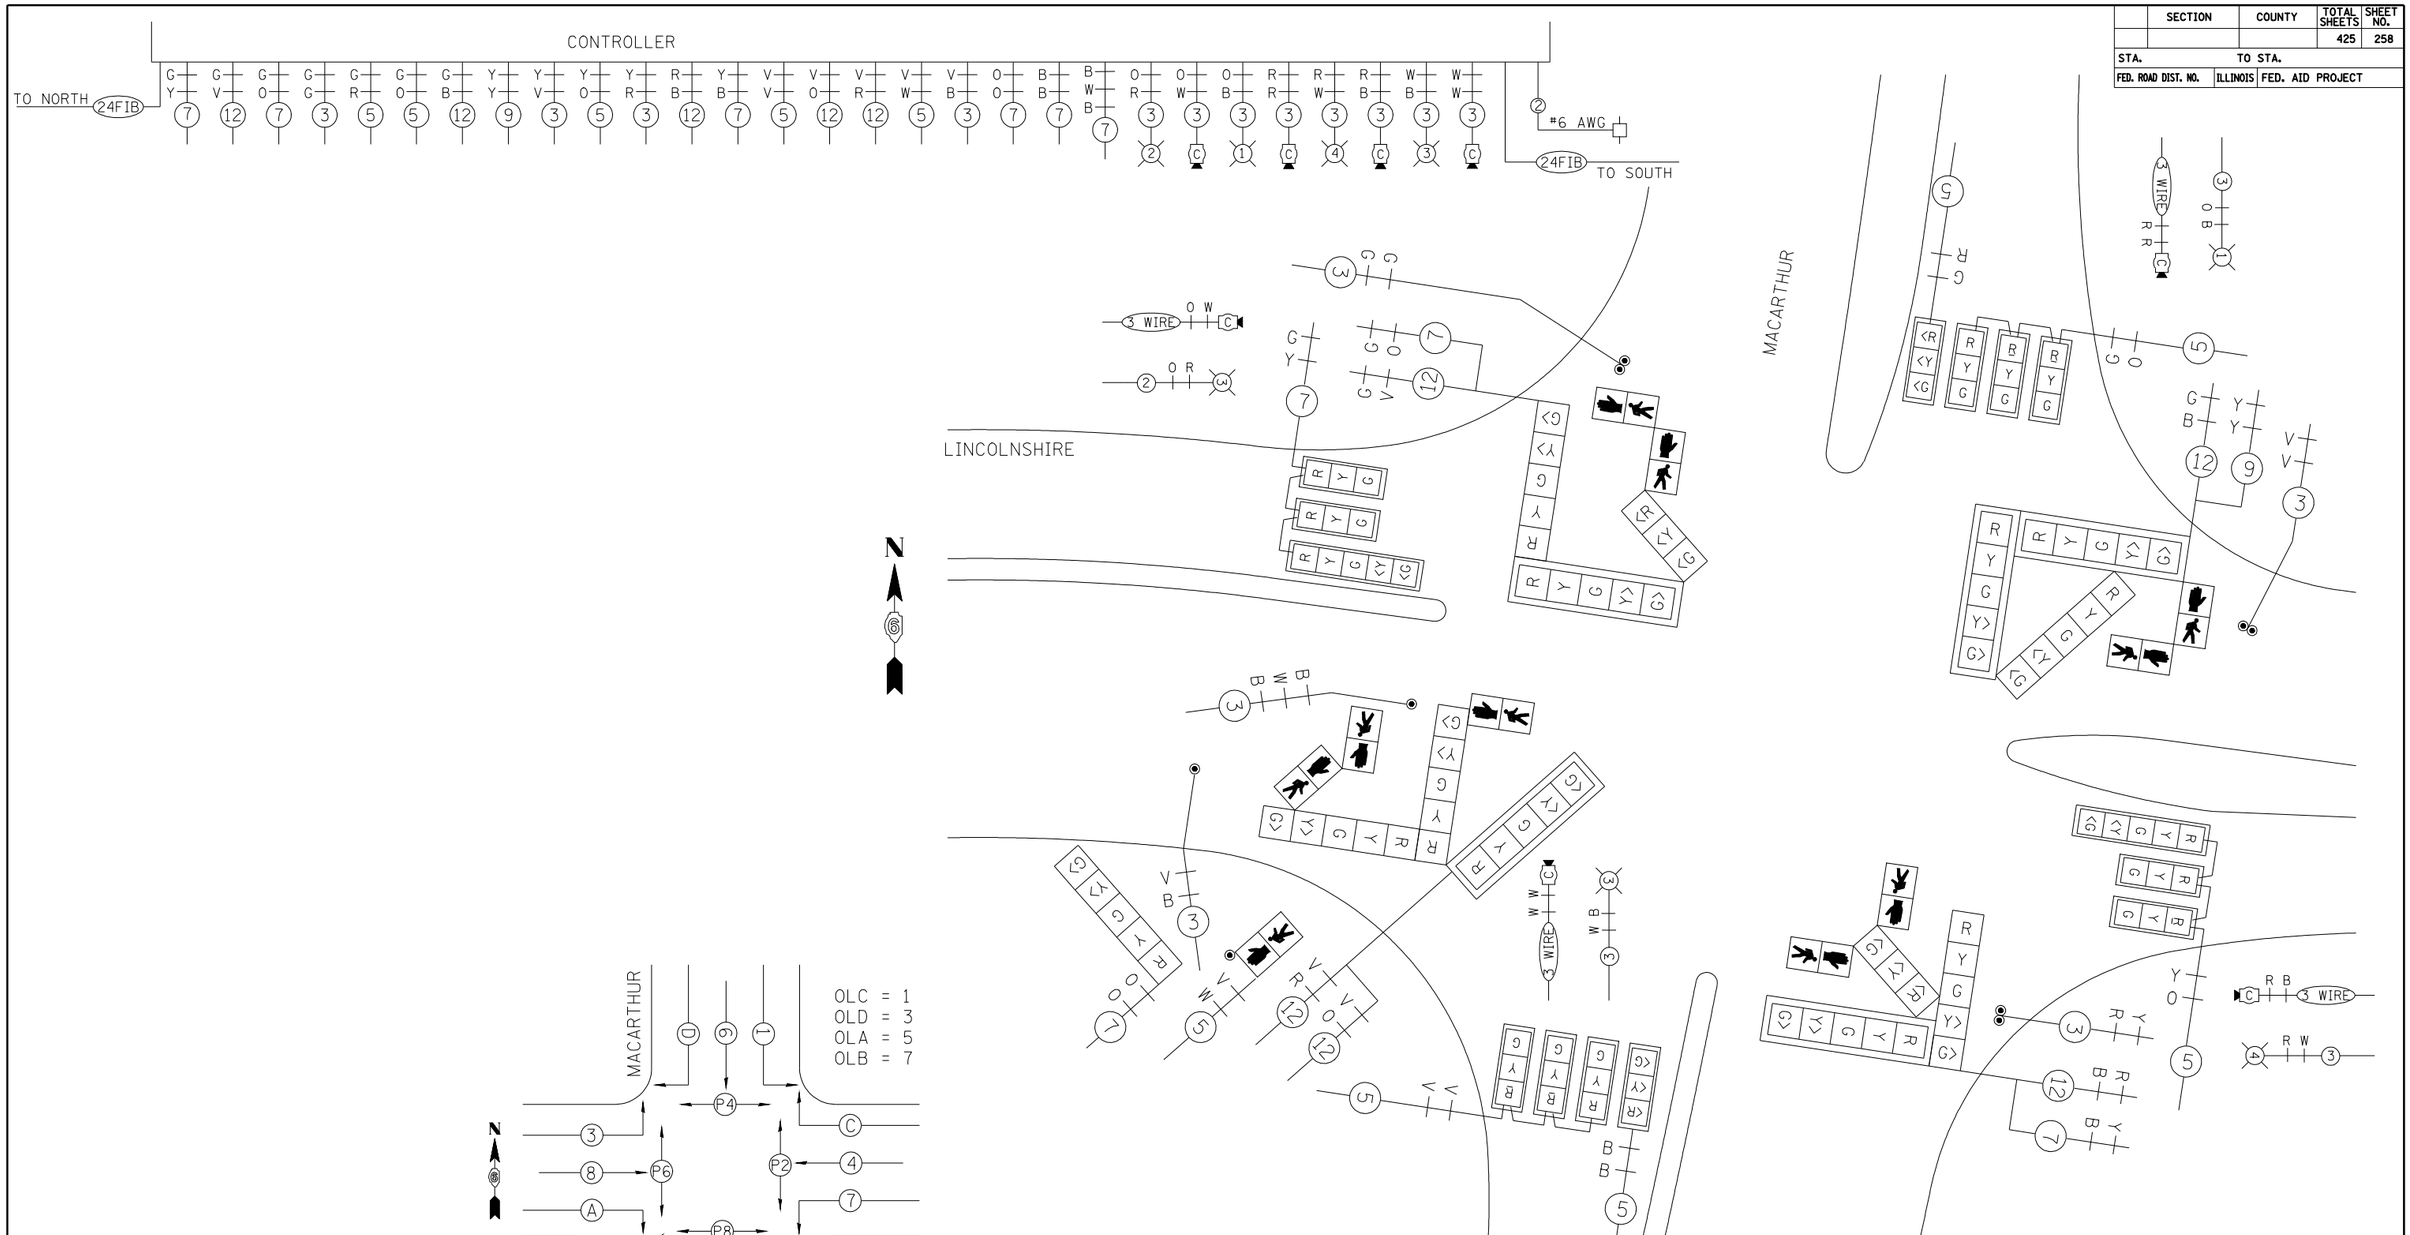

PHASE DESIGNATION DIAGRAM

REVISIONS	
NAME	DATE

ILLINOIS DEPARTMENT OF TRANSPORTATION

PROPOSED CABLE DIAGRAM

MACARTHUR BLVD & LINCOLNSHIRE BLVD
SANGAMON COUNTY

SCALE: VERT. HORIZ.

DATE

DRAWN BY IDOT

CHECKED BY IDOT

PLOT DATE = Mar-20-2008 09:41:10AM
FILE NAME = C:\Projects\d655002\hanson_final\plot_file_for_traffic_signal_plans.dgn
PLOT SCALE = 42.3529 ' / IN.
USER NAME = laughlinr1