CONTRACT #72679

FAU ROUTE	SECTION	COUNTY	TOTAL SHEETS	SHEET NO.
8071	*	SANGAMON	425	295
STA.		TO STA.		
FED. ROAD DIST. NO.	ILLINOIS	FED. AID PROJECT		

(84-9) RS-6; (G)Z *

FENCE REMOVAL INCLUDED IN PRIOR GRADING & STRUCTURES CONTRACT
PROPOSED FENCE INCLUDED IN PAVING CONTRACT

LEGEND

- PROPOSED FENCE
- EXISTING FENCE
- EXISTING FENCE TO BE REMOVED

120 0 120 240

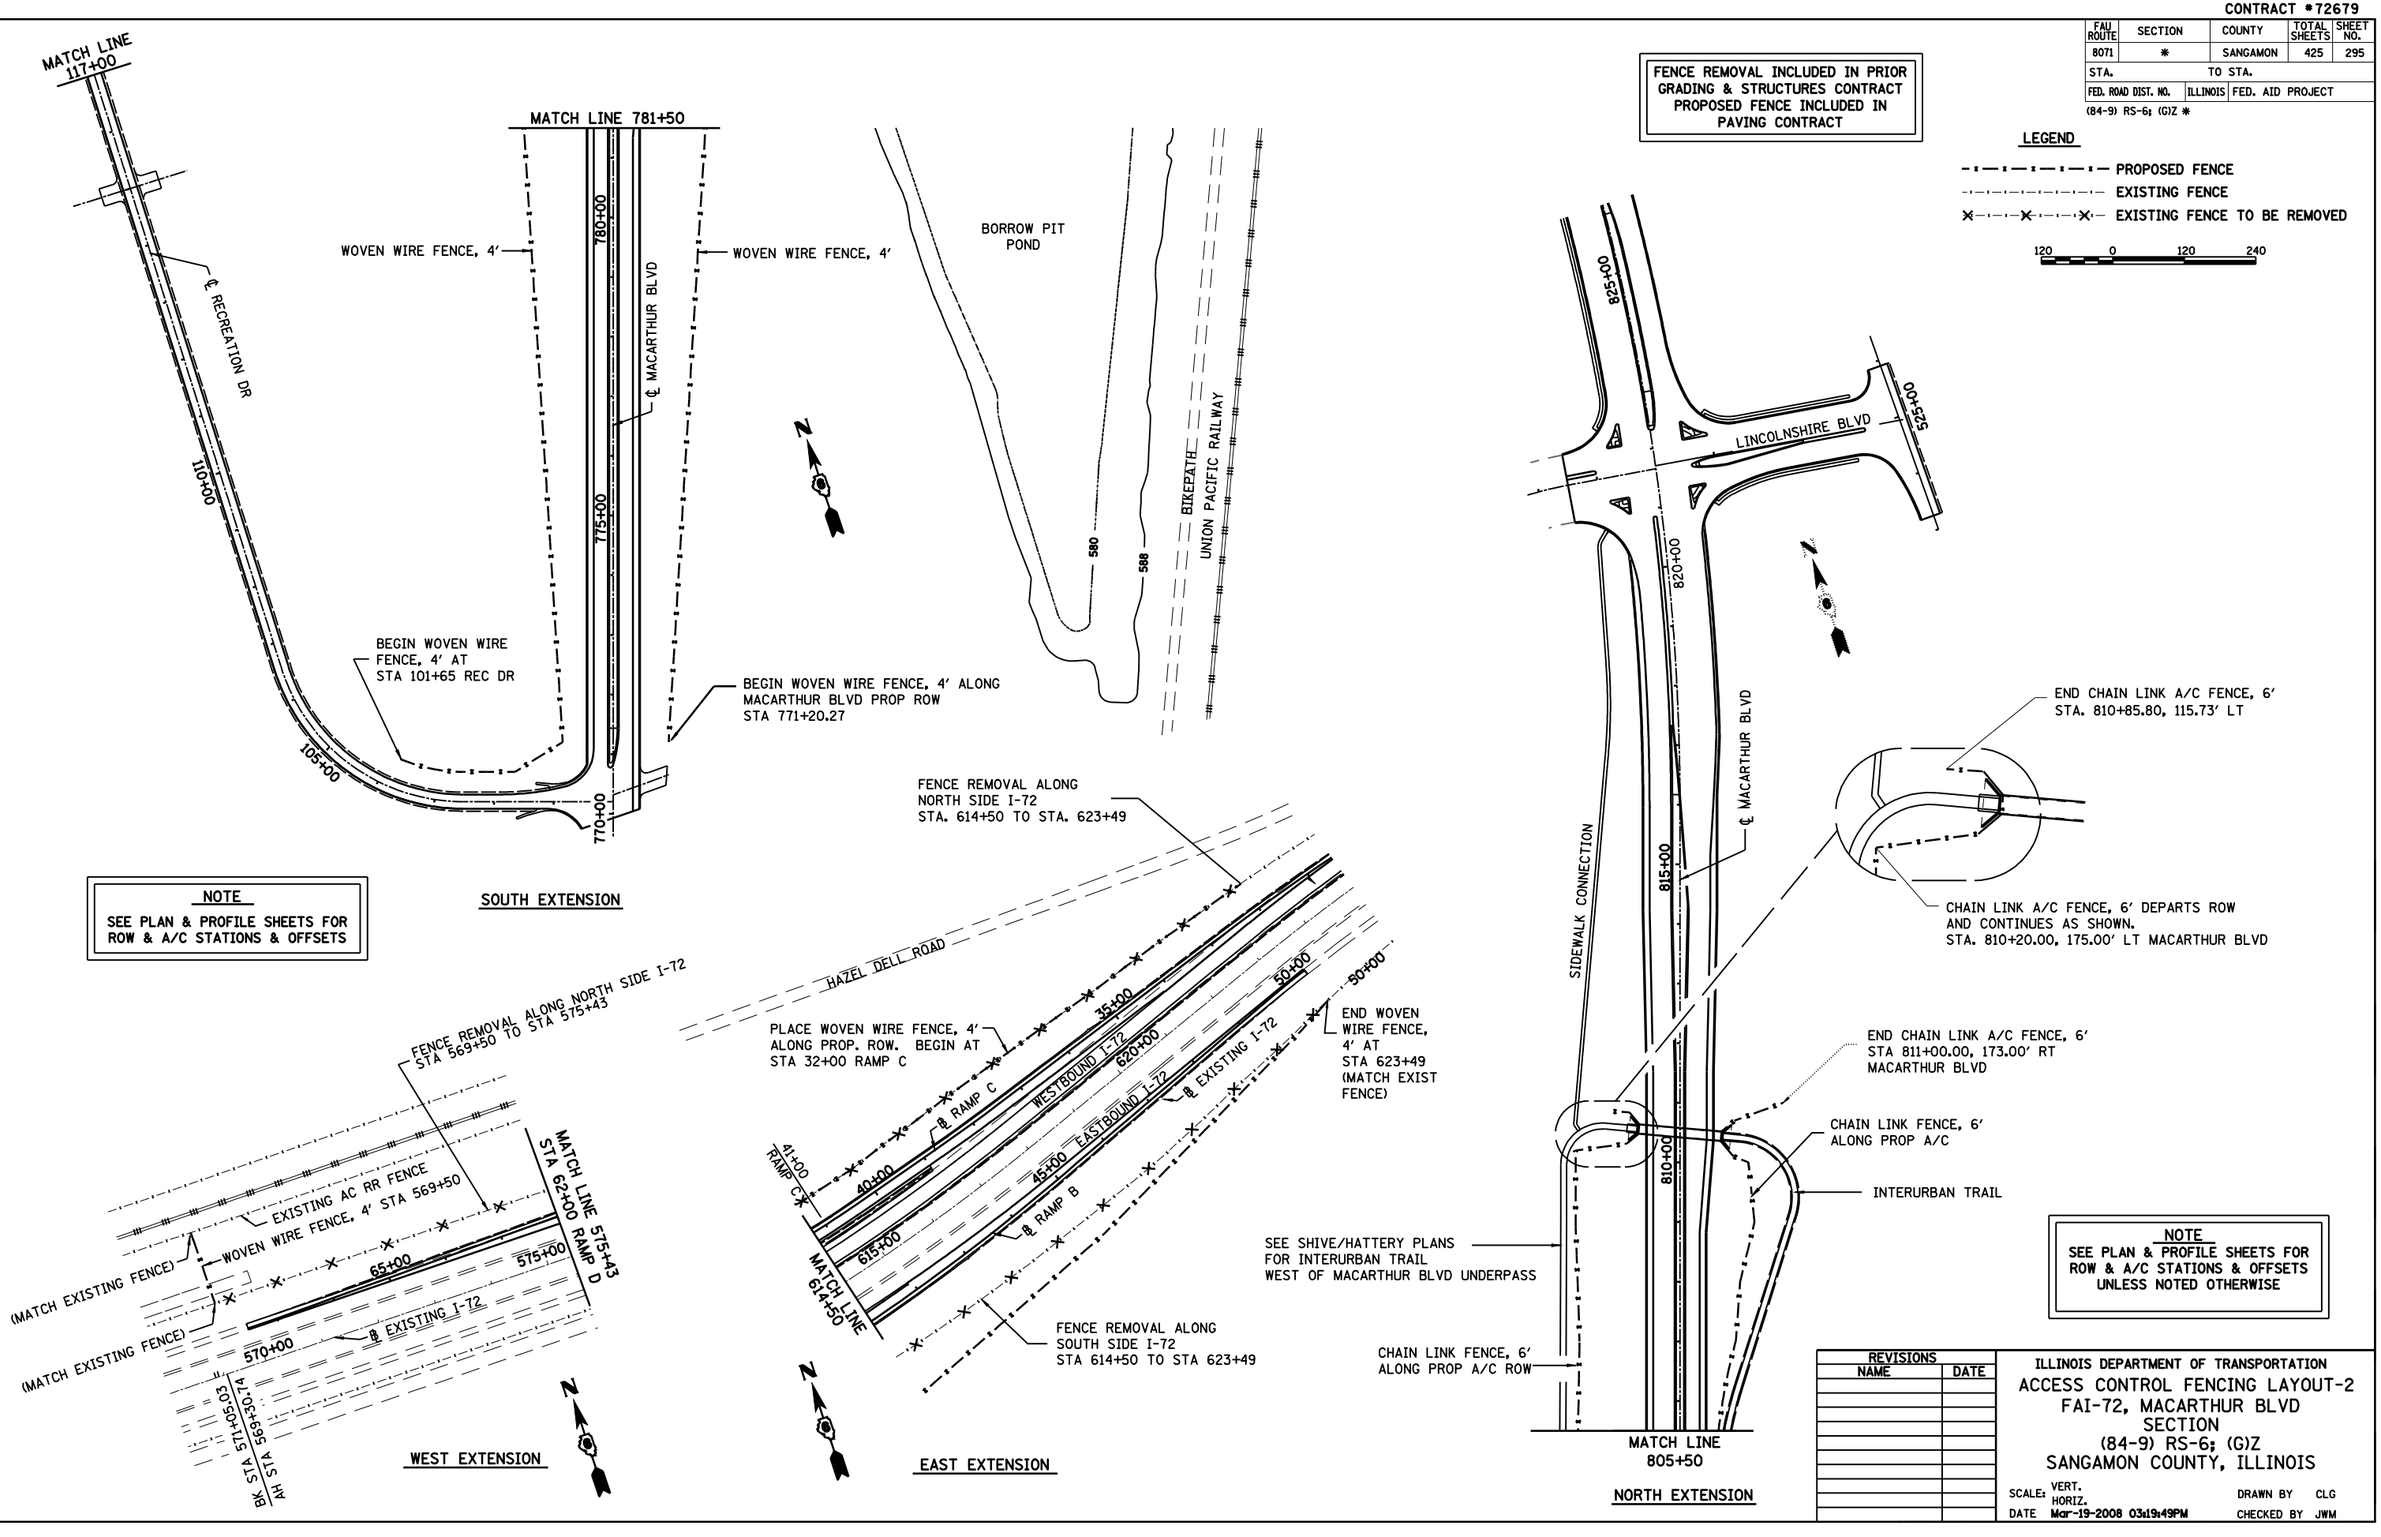

REVISIONS	
NAME	DATE

ILLINOIS DEPARTMENT OF TRANSPORTATION

ACCESS CONTROL FENCING LAYOUT-2
FAI-72, MACARTHUR BLVD SECTION
(84-9) RS-6; (G)Z
SANGAMON COUNTY, ILLINOIS

SCALE: VERT. HORIZ.
DATE Mar-19-2008 03:19:49PM
DRAWN BY CLG
CHECKED BY JWM

PLAN	
SURVEYED	BY	DATE
PLOTTED		
ALIGNMENT CHECKED		
RT. OF WAY CHECKED		
PLOT FILE NAME		
NOTE BOOK NO.		

PROFILE	
SURVEYED	BY	DATE
PLOTTED		
GRADES CHECKED		
BLM. NOTED		
STRUCTURE NOTAT'NS CHK'D		
NOTE BOOK NO.		

LAYOUT	CLG	09/17/07
DRAWN	CLG	09/17/07
REVIEWED	JWM	09/17/07

Mar-19-2008 03:19:49PM
#FILE#

HANSON

© Copyright Hanson Professional Services Inc. 2008