ORIGINAL SURVEY		BY	DATE
	SURVEYED		
	PLOTTED		
NOTE BOOK	TEMPLATE		
	AREAS		
NO.	AREAS CHECKED		

FINAL SURVEY		BY	DATE
	SURVEYED		
	PLOTTED		
NOTE BOOK	TEMPLATE		
	AREAS		
NO.	AREAS CHECKED		

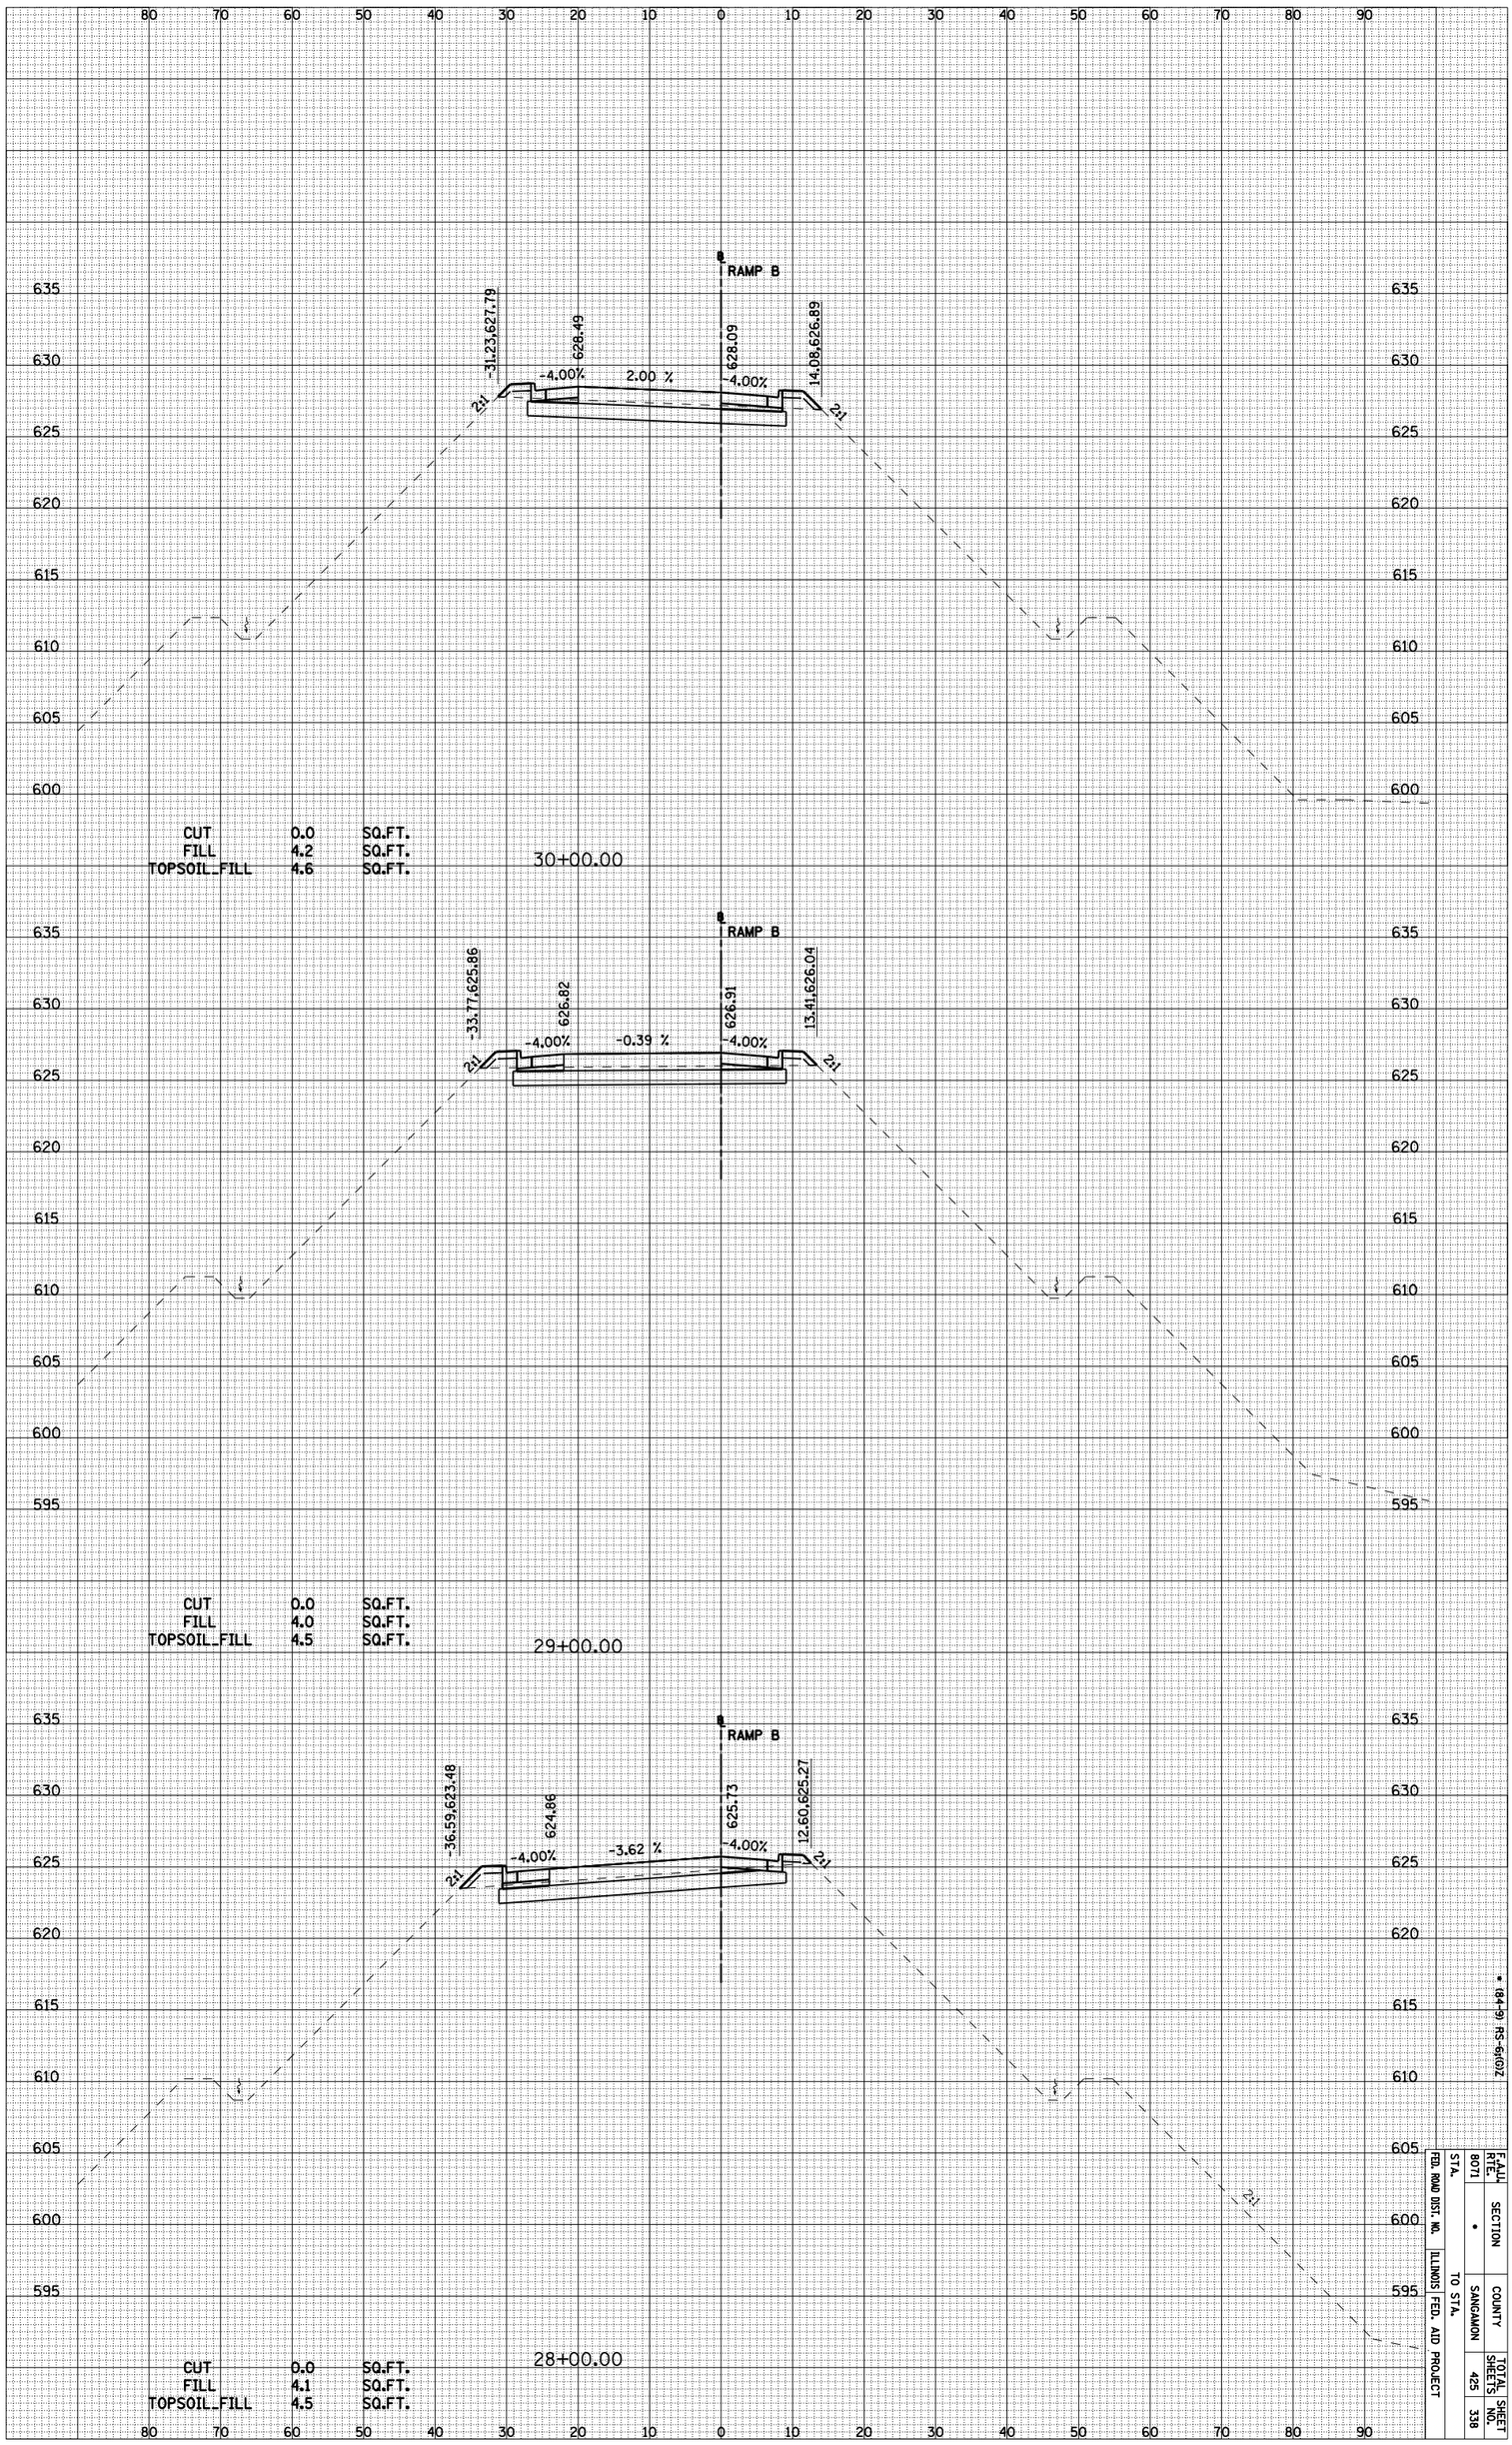

RAMP B-3

• (84-9) RS-6(102)

FED. ROAD DIST. NO.	ILLINOIS	FED. AID PROJECT		
STA. 8071	SECTION •	COUNTY SANGAMON	TOTAL SHEETS 425	SHEET NO. 338
		TO STA.		