CONTRACT NO. 72679

F.A. RTE.	SECTION	COUNTY	TOTAL SHEETS	SHEET NO.
•	••	SANGAMON	425	385
STA. 37+00	TO STA.52+00			
FED. ROAD DIST. NO. .	ILLINOIS	FED. AID PROJECT		

10 OF 50

• FAI 72 (I-72) AND FAU 8071 (MACARTHUR BOULEVARD)

•• SECTION (84-9) RS-6; (G)Z

PLAN — SURVEYED / PLOTTED / DRAWN / CHECKED / R/W CHECKED / CADD FILE NAME / NOTE BOOK / NO. / BY / DATE

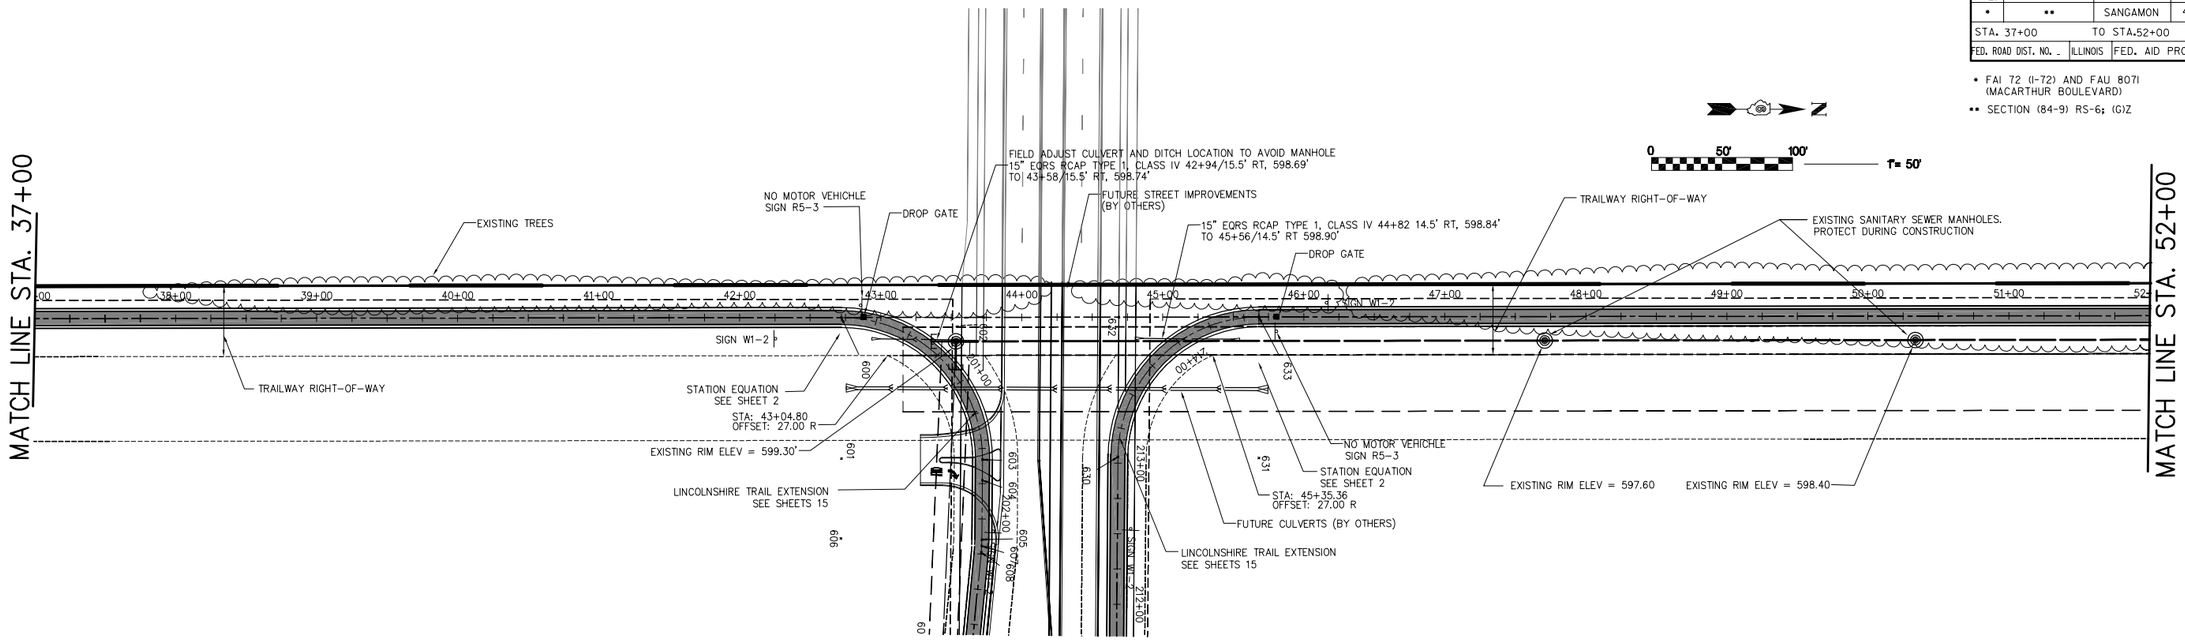

PLAN VIEW BIKE TRAIL

HORIZONTAL SCALE : 1"=50'

PROFILE — SURVEYED / PLOTTED / DRAWN / CHECKED / BAL. NOTED / STRUCTURE NOTATNS CHKD / NOTE BOOK / NO. / BY / DATE

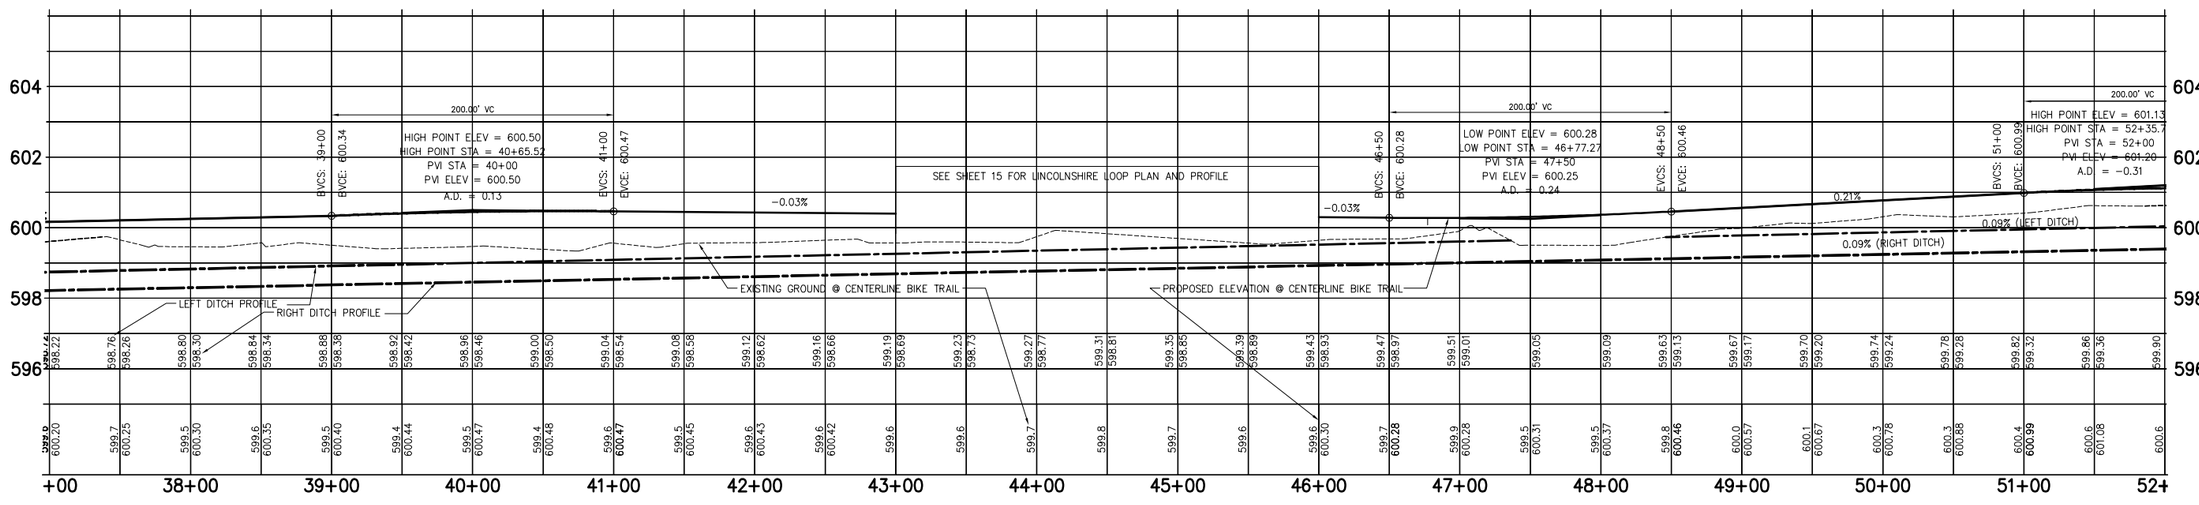

PROFILE VIEW BIKE TRAIL

VERTICAL SCALE : 1"=2'

PLOT DATE = $DATE$
FILE NAME = $FILEL$
PLOT SCALE = $SCALE$
USER NAME = $USER$

REVISIONS	
NAME	DATE

SHIVE-HATTERY

Cedar Rapids, IA • Iowa City, IA • Des Moines, IA
Moline, IL • Bloomington, IL • Chicago, IL

SHIVE-HATTERY, INC. 2103 EASTLAND DRIVE BLOOMINGTON, ILLINOIS 61702
PHONE (309) 662-8992 FAX (309) 662-5808
http://www.shive-hattery.com
ILLINOIS FIRM NUMBER: 184-000214

ILLINOIS DEPARTMENT OF TRANSPORTATION

LEGACY POINTE SHARED USE PATH

PLAN & PROFILE

STA. 37+00 to STA. 52+00

SCALE: VERT.
HORIZ.

DATE: 3/6/08

DRAWN BY: JAB

CHECKED BY: DWS