CONTRACT NO. 72679

F.A. RTE.	SECTION	COUNTY	TOTAL SHEETS	SHEET NO.
•	••	SANGAMON	425	404
STA.	TO STA.			
FED. ROAD DIST. NO. _	ILLINOIS	FED. AID PROJECT		

39 OF 50

• FAI 72 (I-72) AND FAU 8071 (MACARTHUR BOULEVARD)

•• SECTION (84-9) RS-6; (G)Z

62+00

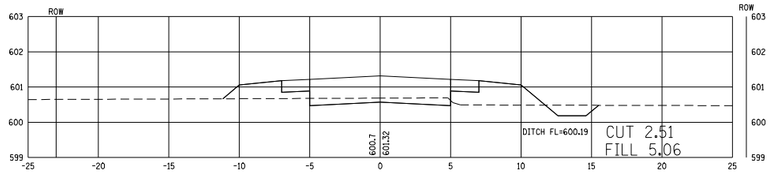

61+50

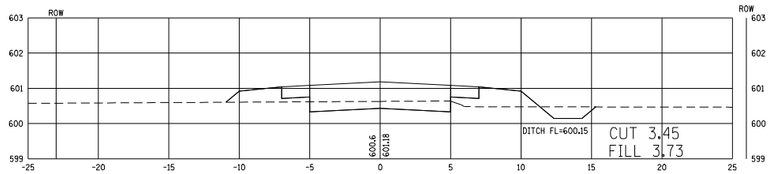

61+00

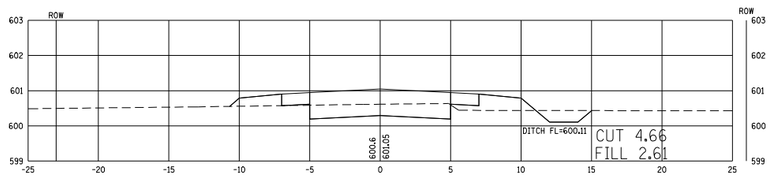

60+50

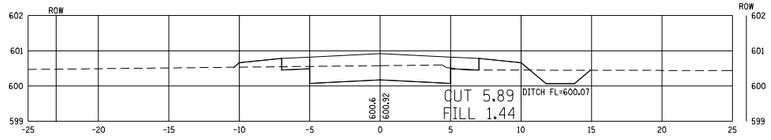

60+00

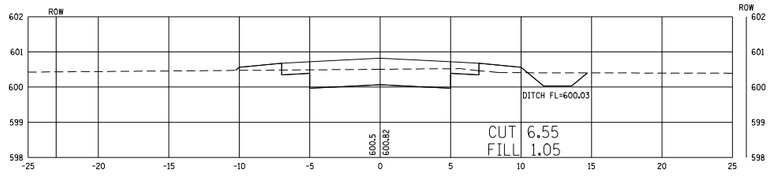

59+50

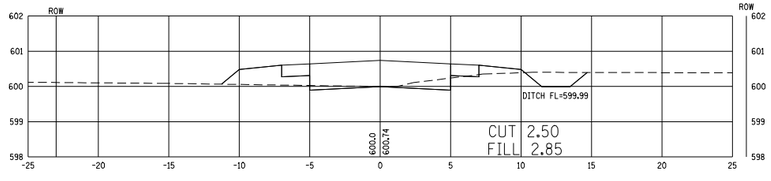

59+00

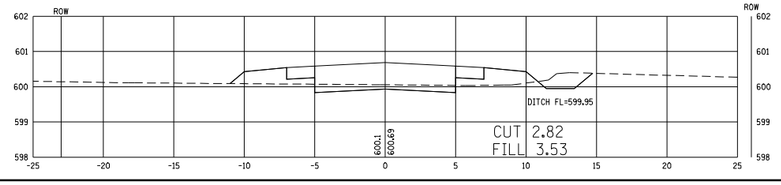

65+50

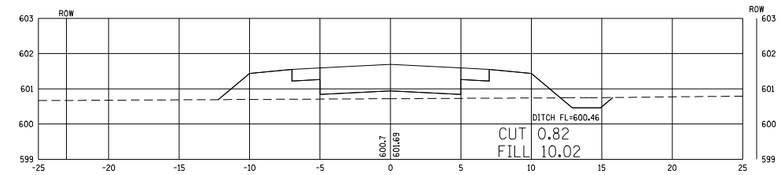

65+00

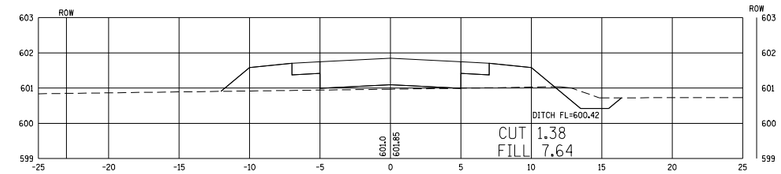

64+50

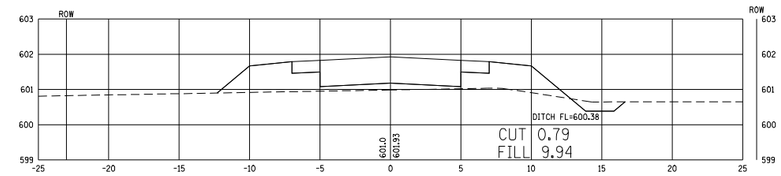

64+00

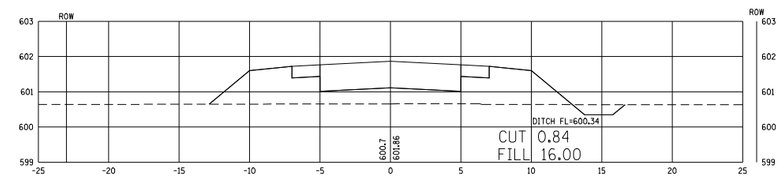

63+50

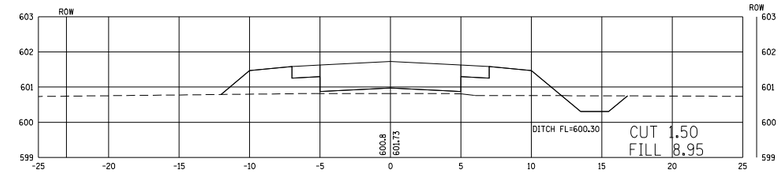

63+00

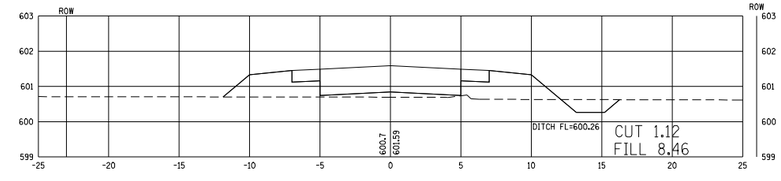

62+50

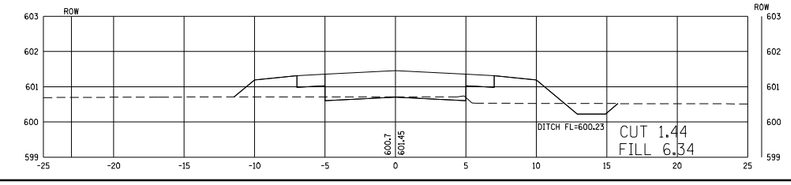

PLAN

NOTE BOOK NO. ____

SURVEYED ____
PLOTTED ____
ALIGNMENT CHECKED ____
HT. OF WAY CHECKED ____
BORD WALK PLANS ____

BY	DATE

PROFILE

NOTE BOOK NO. ____

SURVEYED ____
PLOTTED ____
GRADES CHECKED ____
B.M. NOTED ____
STRUCTURE NOTAT'NS CHK'D ____

BY	DATE

PLOT DATE = Mar-30-2006 11:45:51AM
FILE NAME = C:\Projects\0050005\shive-hattery\ill-85-ss.dgn
PLOT SCALE = 10 ' / IN.
PLOT SCALE = 1 IN. / IN.
USER NAME = Jaughman

SHIVE-HATTERY

Cedar Rapids, IA · Iowa City, IA · Des Moines, IA
Moline, IL · Bloomington, IL · Chicago, IL

SHIVE-HATTERY, INC. 2325 EASTLAND DRIVE BLOOMINGTON, ILLINOIS 61705
PHONE (309) 663-8063 FAX (309) 663-8808
http://www.shive-hattery.com
ILLINOIS FIRM NUMBER: 184-000814

REVISIONS	
NAME	DATE

ILLINOIS DEPARTMENT OF TRANSPORTATION

LEGACY POINTE SHARED USE PATH

BIKE TRAIL CROSS SECTION

STA. 59+00 to STA. 65+50

SCALE: VERT. 1" = 2'
HORIZ. 1" = 5'

DATE 3-17-06

DRAWN BY JAB

CHECKED BY DWS